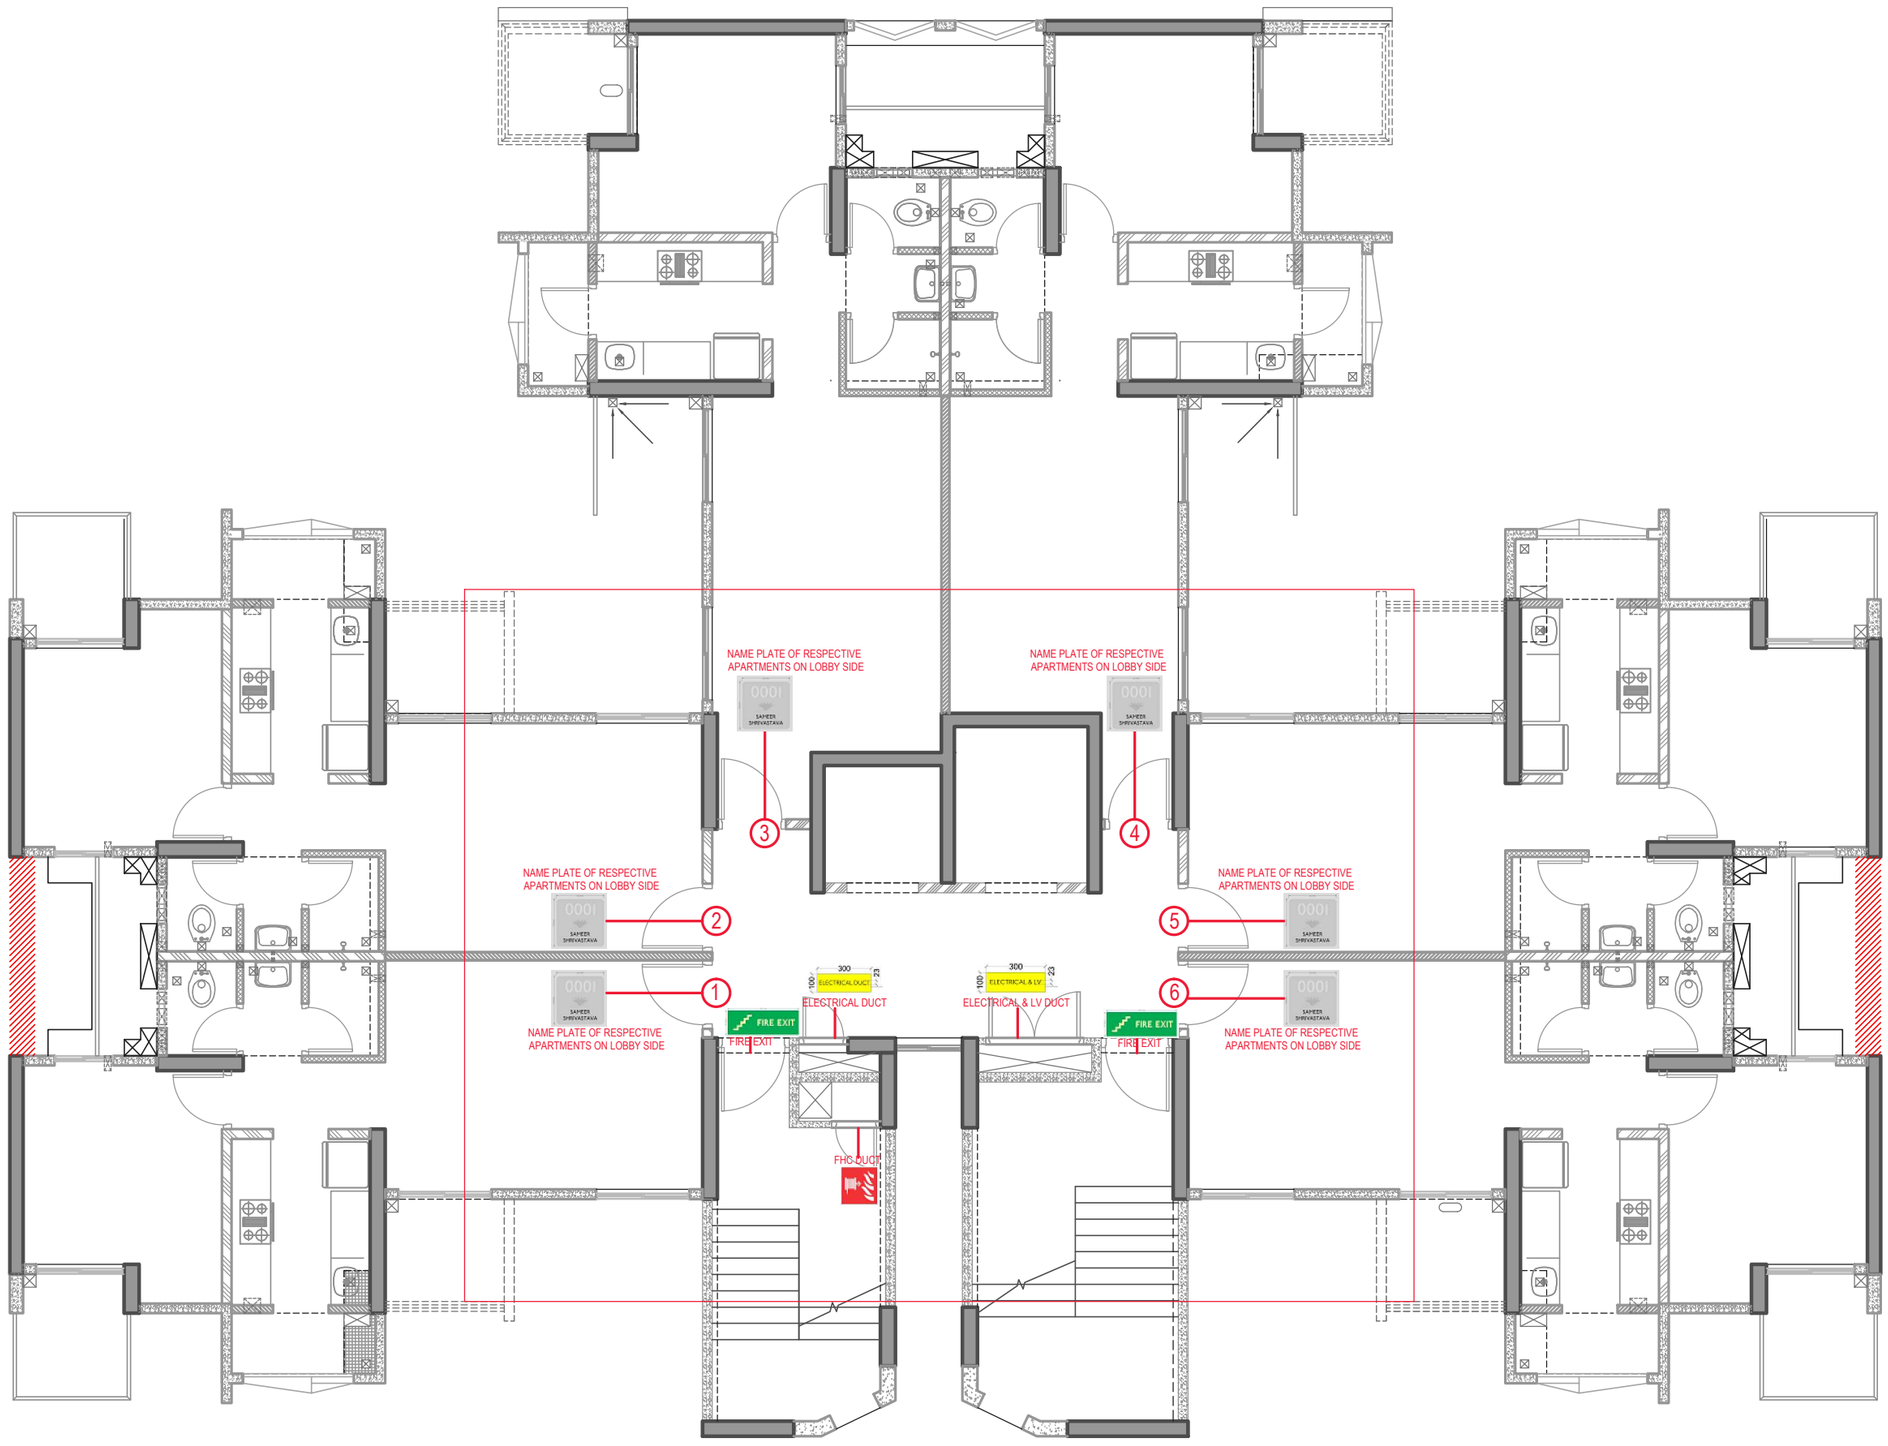


6 TO A CORE TYPICAL FLOOR LOBBY