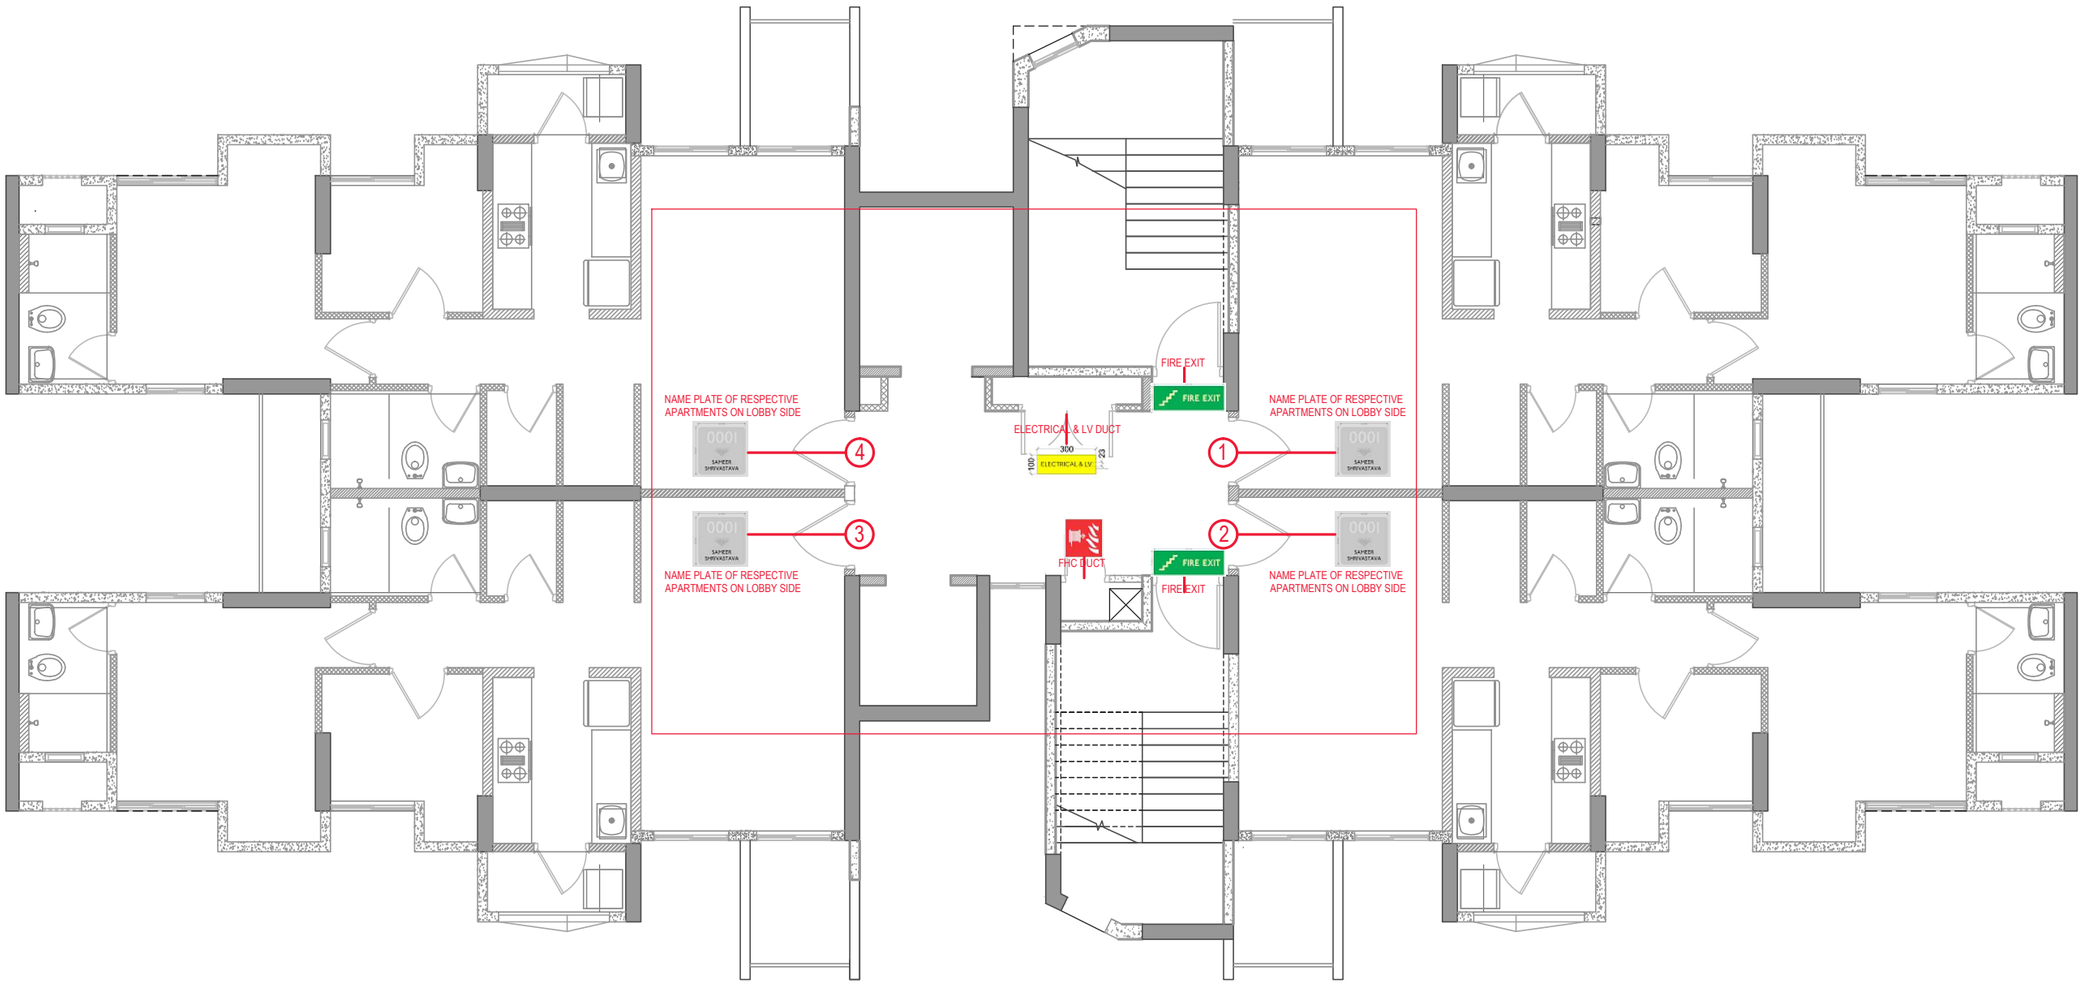


4 TO A CORE TYPICAL FLOOR LOBBY