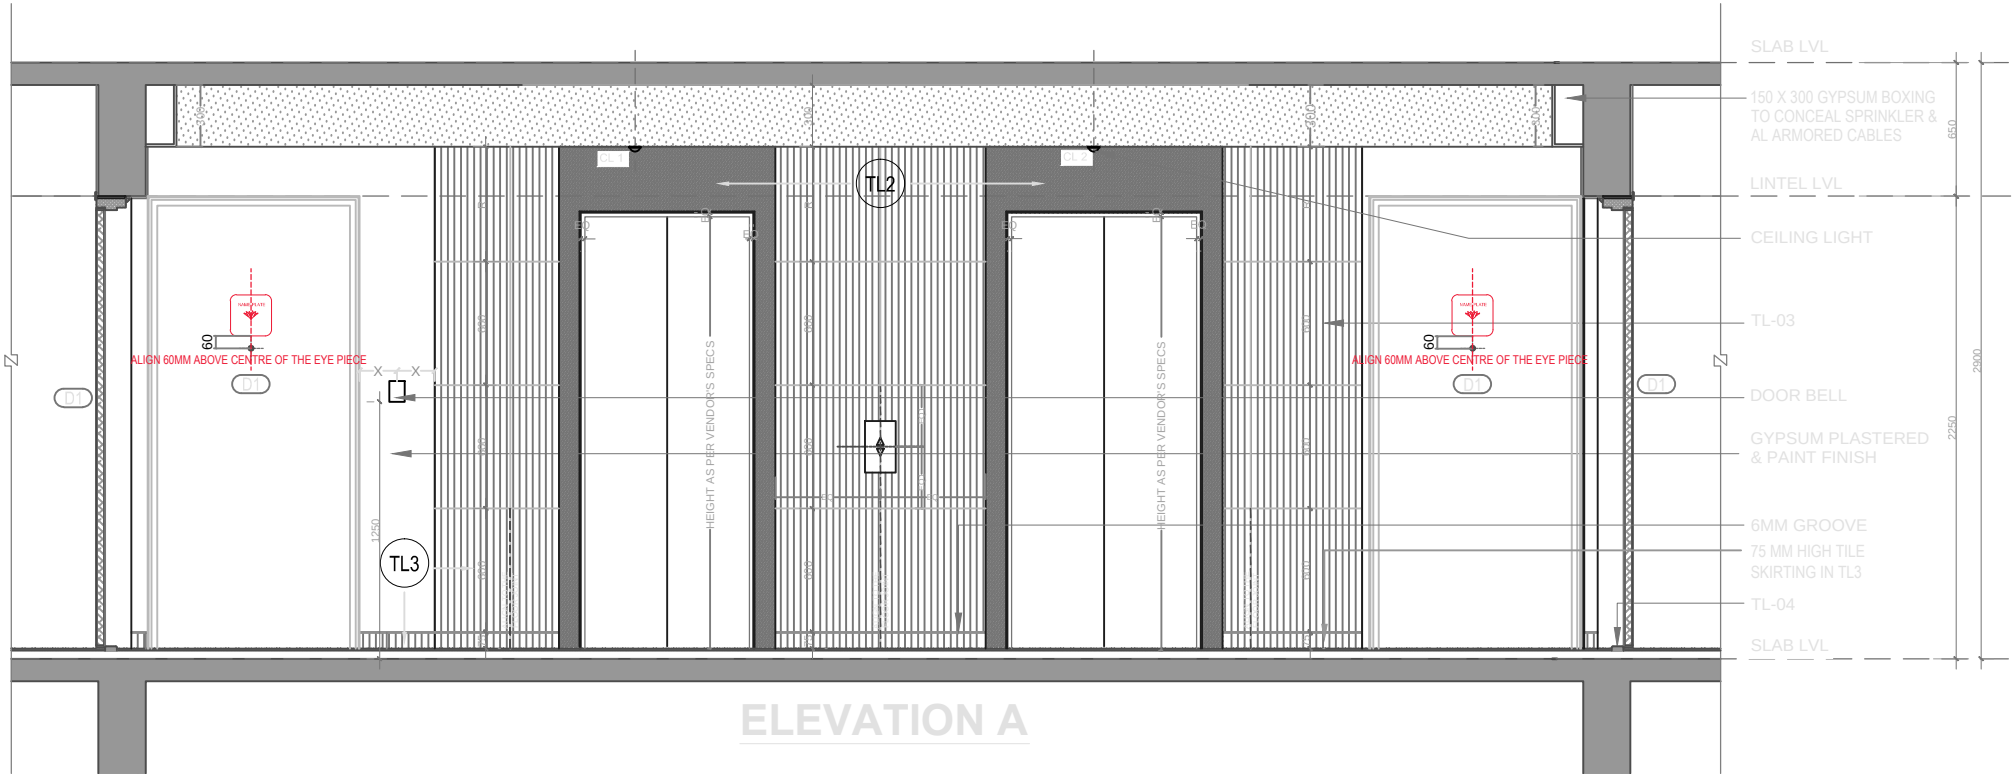

SLAB LVL
150 X 300 GYPSUM BOXING TO CONCEAL SPRINKLER & AL ARMORED CABLES
LINTEL LVL
CEILING LIGHT
TL-03
DOOR BELL
GYPSUM PLASTERED & PAINT FINISH
6MM GROOVE
75 MM HIGH TILE SKIRTING IN TL3
TL-04
SLAB LVL
650
2250
2900
TL2
TL3
ALIGN 60MM ABOVE CENTRE OF THE EYE PIECE
ALIGN 60MM ABOVE CENTRE OF THE EYE PIECE
HEIGHT AS PER VENDOR'S SPECS
HEIGHT AS PER VENDOR'S SPECS
D1
D1
D1
60
60
1250

ELEVATION A