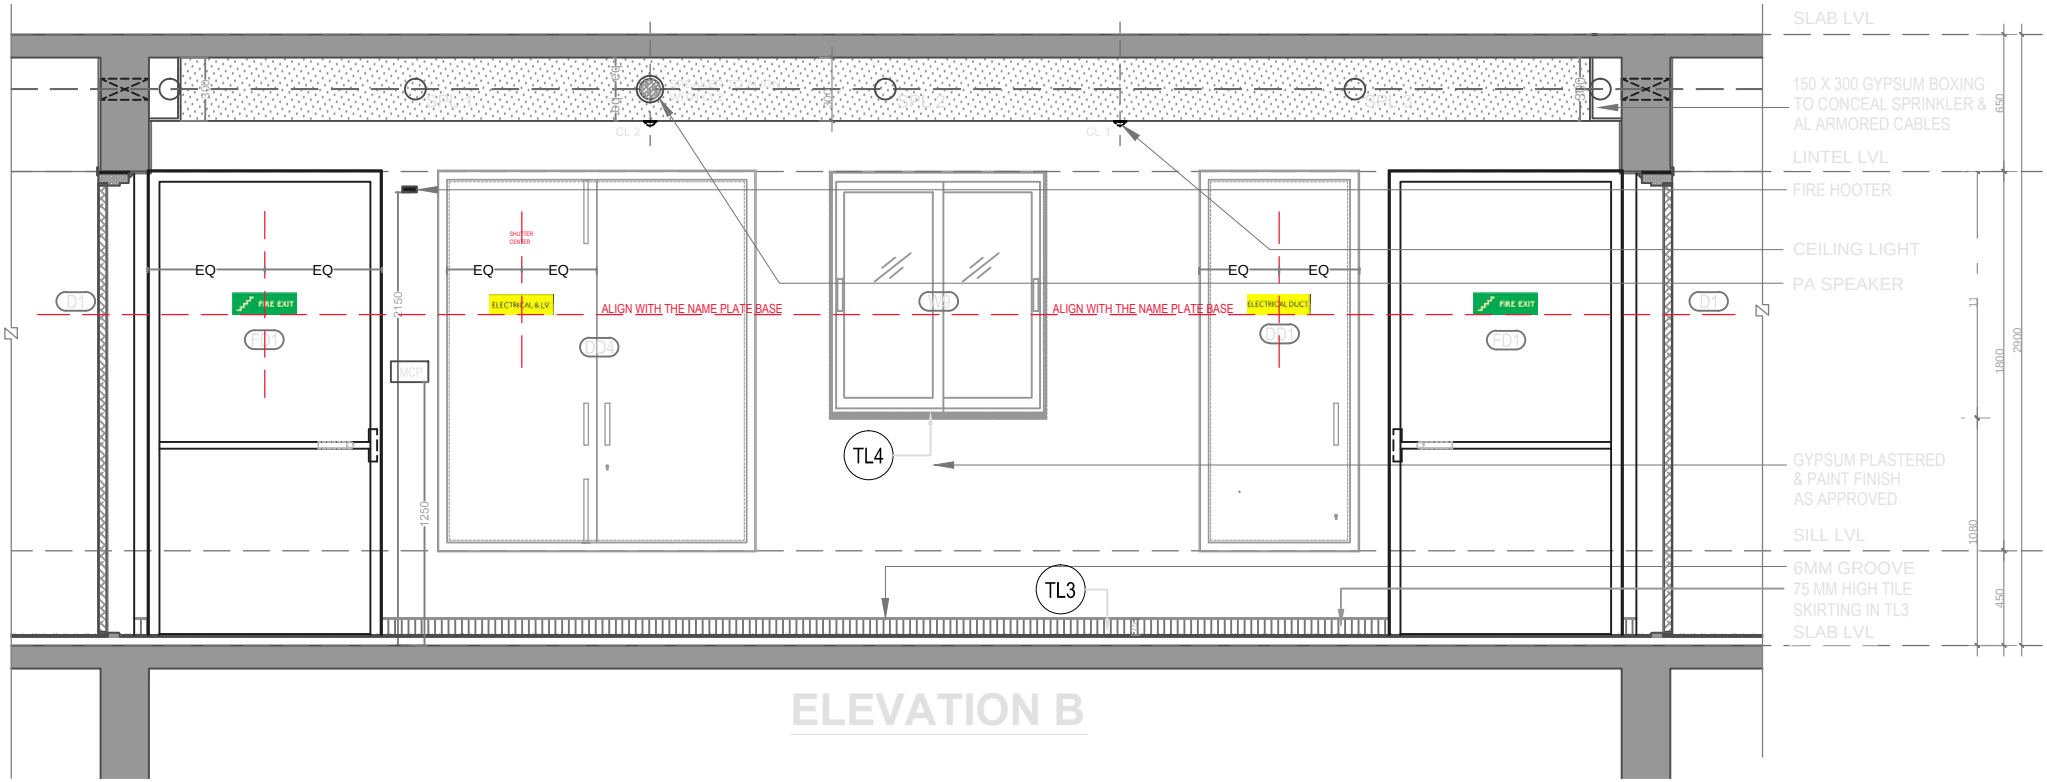

SLAB LVL
150 X 300 GYPSUM BOXING
TO CONCEAL SPRINKLER &
AL ARMORED CABLES
LINTEL LVL
FIRE HOOTER
CEILING LIGHT
PA SPEAKER
GYPSUM PLASTERED
& PAINT FINISH
AS APPROVED
SILL LVL
6MM GROOVE
75 MM HIGH TILE
SKIRTING IN TL3
SLAB LVL
650
1800
2900
1080
450
EQ
EQ
EQ
EQ
EQ
EQ
FIRE EXIT
FIRE EXIT
ELECTRICAL & LV
ELECTRICAL DUCT
ALIGN WITH THE NAME PLATE BASE
ALIGN WITH THE NAME PLATE BASE
D1
D1
MCP
2150
1250
TL4
TL3

ELEVATION B