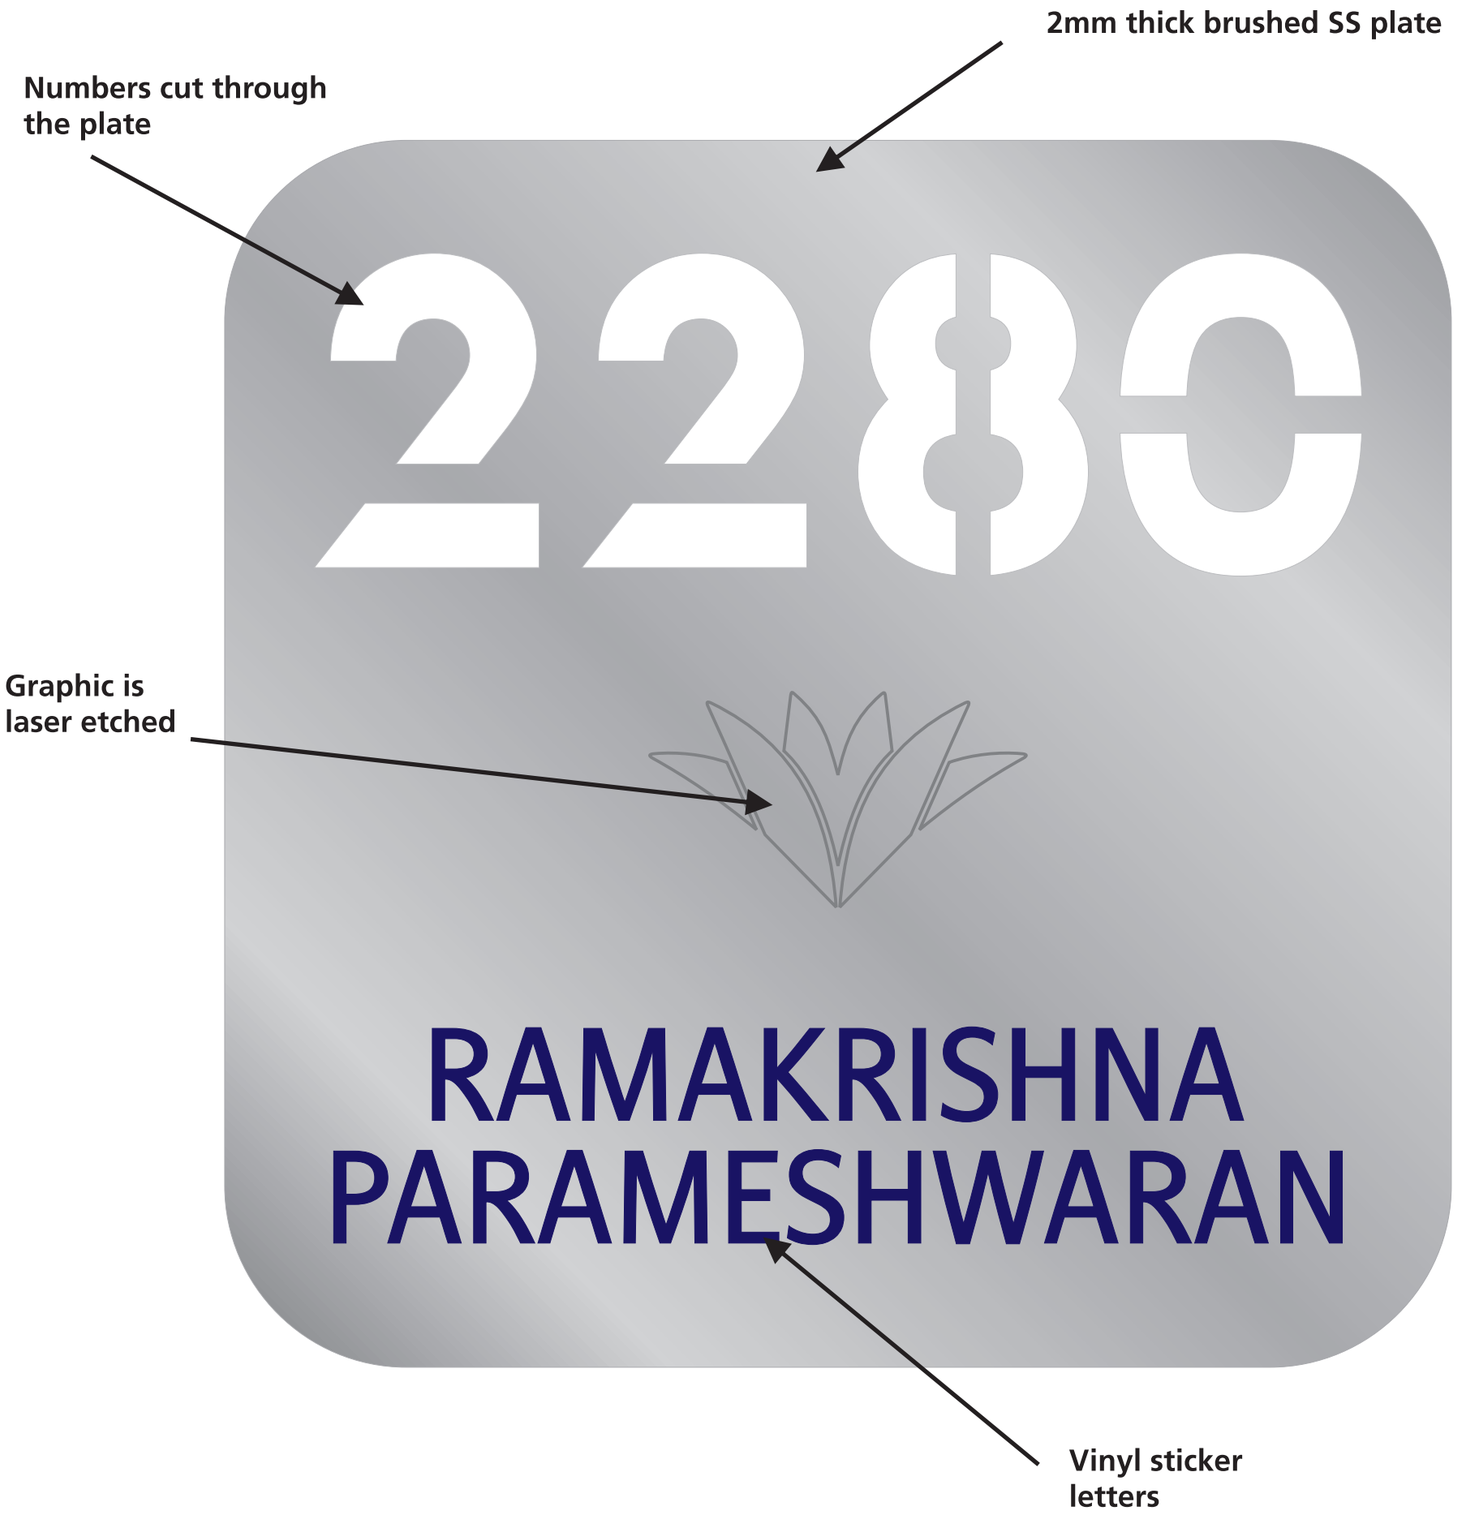


Details:

Size: 200 x 200

Base Material:
Brushed SS Plate 2mm thickness

Flat Number:
Water jet cut - through and through (Font: Glasersted) of E hgt=50mm

Palava Logo:
Outline of 0.5mm thickness is laser etched

Owner's Name:
Digitally cut Vinyl film stuck on plate (Font: Stroudley Bold) of E hgt = max.15mm.
Suggested film:
3M opaque film - Vivid blue 3650-17 or equivalent shade of blue close to C100 M100 Y0 K40 (navy blue)

All text and graphics are horizontally center-aligned to base plate

The sign plate is fixed with VHB tape onto the door centre at a height of 1600mm from the ground.

THIS DRAWING IS THE PROPERTY OF MIND'S EYE DESIGN PRIVATE LIMITED AND IS NOT TO BE COPIED OR USED IN ANY FORM WITHOUT PERMISSION.

NOTES:
ALL DIMENSIONS IN MM
DO NOT SCALE
All dimensions shall be checked & correlated to the actual site by the contractors/executors/suppliers & any discrepancy and/or ambiguity shall be brought to the notice of this office immediately before commencement of work.

REVISIONS

REMARKS	#	DATE

DISTRIBUTION OF PRINTS

DISTRIBUTION	ISSUED	DATE


CONSULTANTS/ASSOCIATES

PROJECT
LODHA CASA RIO

TITLE
Detail & Artworks for Apartment Main Door Sign

DWG.#	SCALE 1:1
SR.#	
DEALT	Dt.:
APPD.	Dt.:
CHKD.	Dt.:
CLIENT	Dt.:

MIND'S EYE DESIGN PRIVATE LIMITED
14/1 Charankrupa Society
Besides Shivranjani Cross Roads
Satellite
Ahmedabad 380 015
T: +91 79 26764135 / 36
E: design @mindseyedesign.org
W: www.mindseyedesign.org

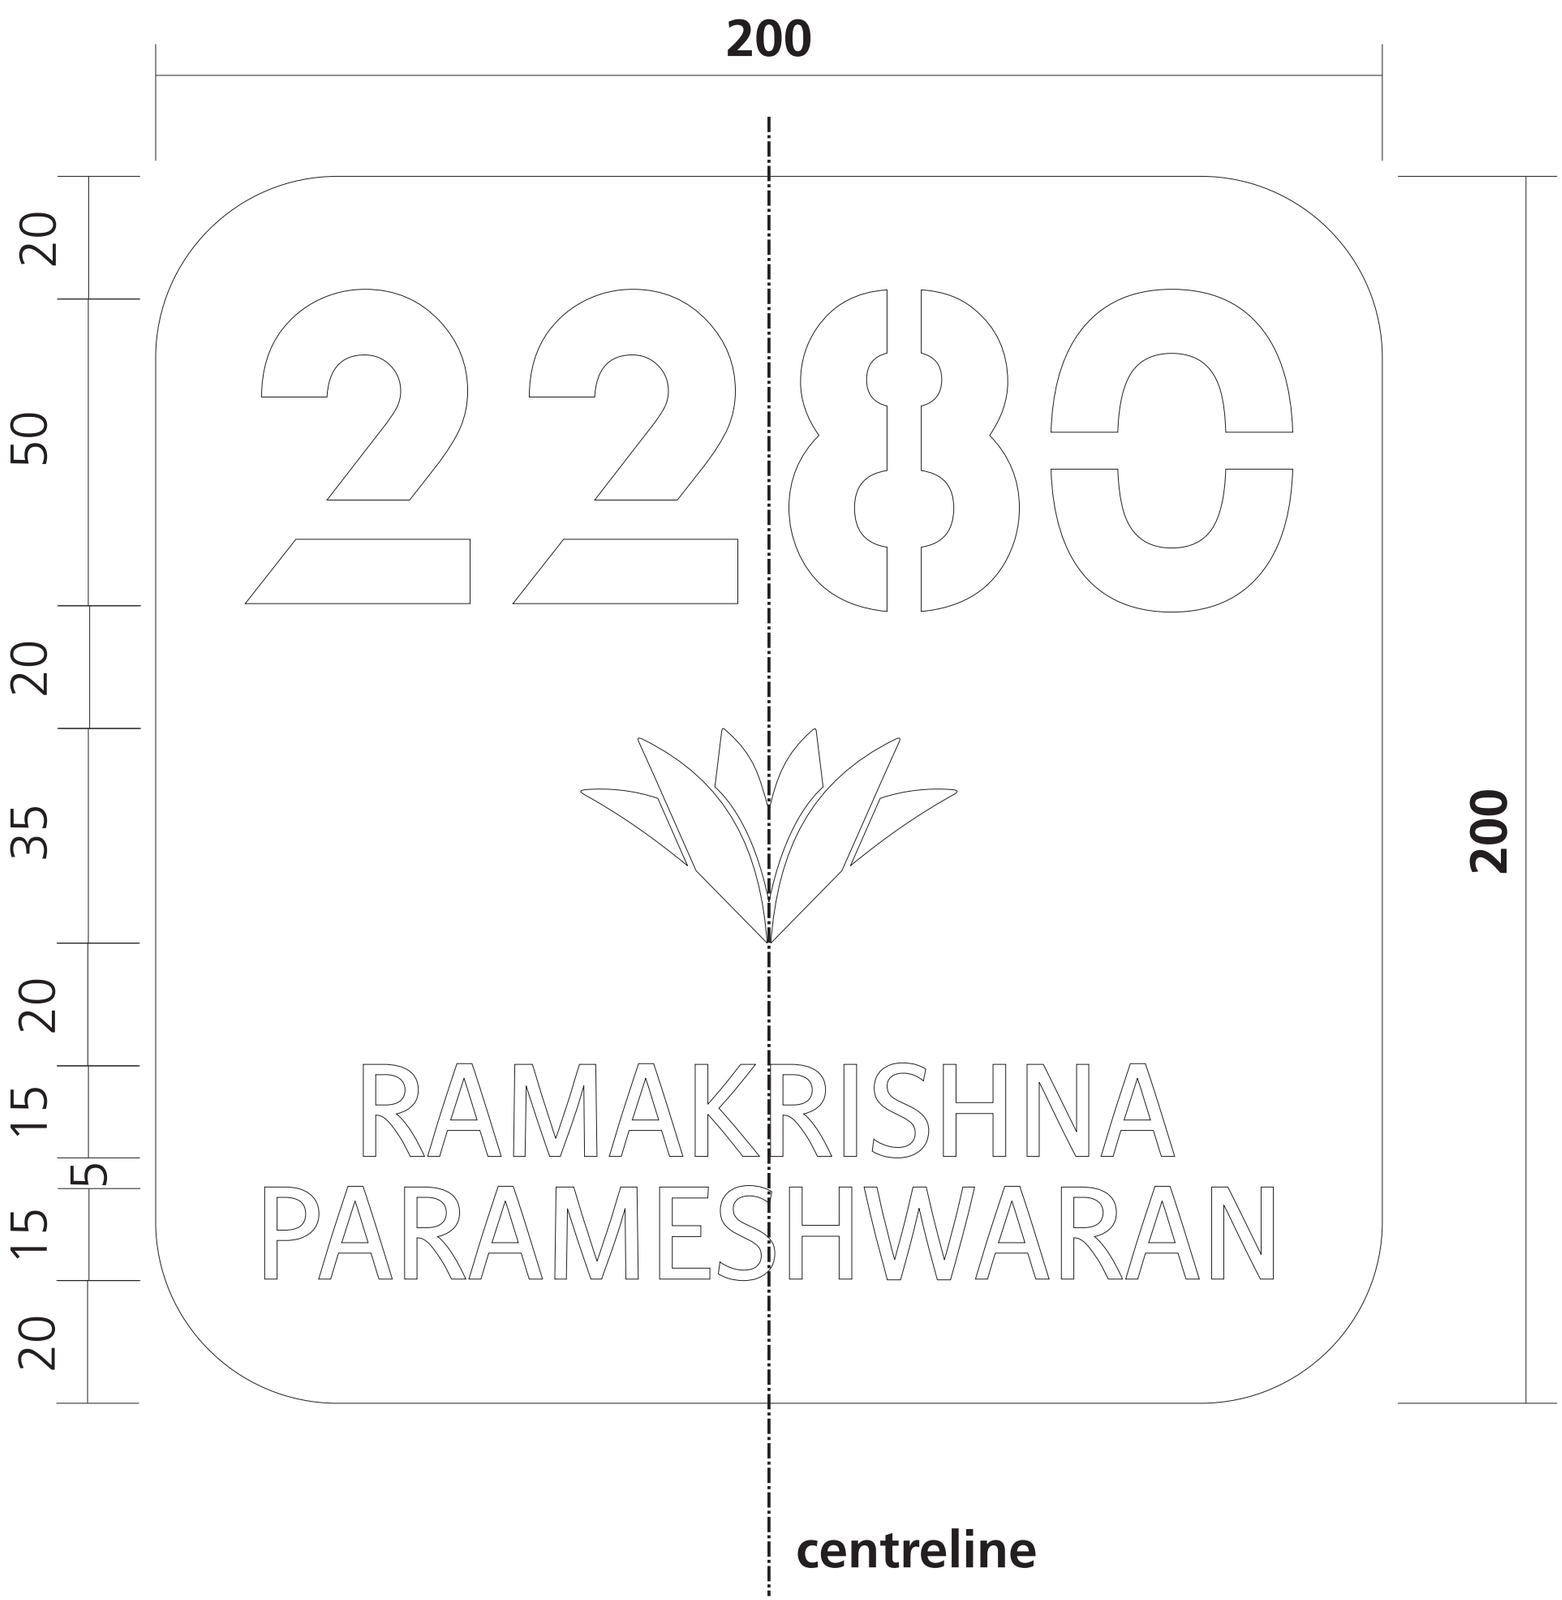

Dimensions of base plate and all other elements of the sign.

THIS DRAWING IS THE PROPERTY OF MIND'S EYE DESIGN PRIVATE LIMITED AND IS NOT TO BE COPIED OR USED IN ANY FORM WITHOUT PERMISSION.

NOTES:

ALL DIMENSIONS IN MM

DO NOT SCALE

All dimensions shall be checked & correlated to the actual site by the contractors/executors/suppliers & any discrepancy and/or ambiguity shall be brought to the notice of this office immediately before commencement of work.

REVISIONS

REMARKS	#	DATE

DISTRIBUTION OF PRINTS

DISTRIBUTION	ISSUED	DATE

CONSULTANTS/ASSOCIATES

PROJECT


LODHA CASA RIO

TITLE


Artwork for
Apartment Main Door Sign

DWG.#	SCALE
SR.#	1:1
DEALT	Dt.:
APPD.	Dt.:
CHKD.	Dt.:
CLIENT	Dt.:

MIND'S EYE DESIGN PRIVATE LIMITED
14/1 Charankrupa Society
Besides Shivranjani Cross Roads
Satellite
Ahmedabad 380 015
T: +91 79 26764135 / 36
E: design @mindseyedesign.org
W: www.mindseyedesign.org

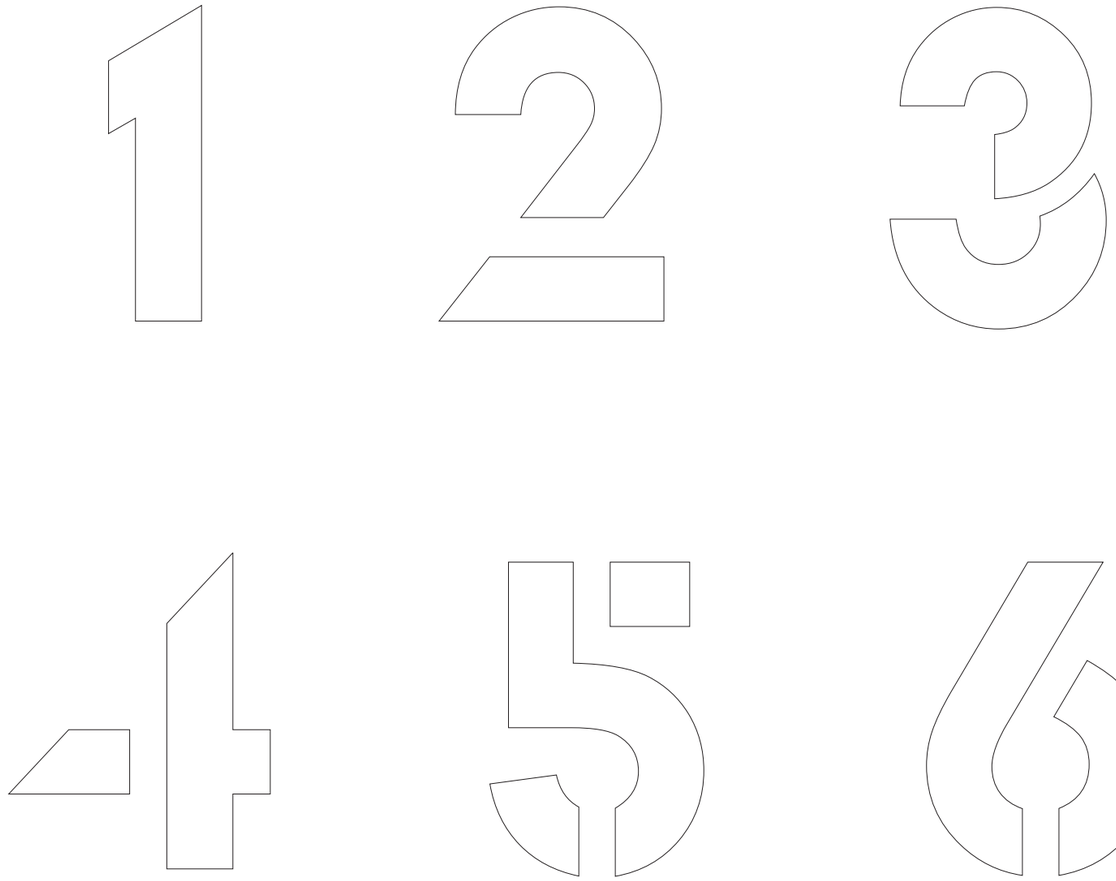



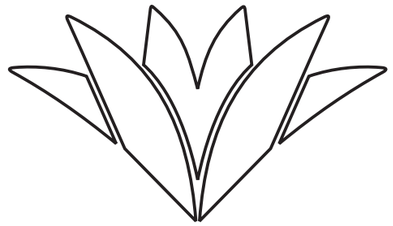

1:1 size Palava Logo of 0.5mm thick outline

The numerals above are Glaserstead of 50mm E hgt and converted to curves

THIS DRAWING IS THE PROPERTY OF MIND'S EYE DESIGN PRIVATE LIMITED AND IS NOT TO BE COPIED OR USED IN ANY FORM WITHOUT PERMISSION.

NOTES:

ALL DIMENSIONS IN MM

DO NOT SCALE

All dimensions shall be checked & correlated to the actual site by the contractors/executors/suppliers & any discrepancy and/or ambiguity shall be brought to the notice of this office immediately before commencement of work.

REVISIONS

REMARKS	#	DATE

DISTRIBUTION OF PRINTS

DISTRIBUTION	ISSUED	DATE

CONSULTANTS/ASSOCIATES

PROJECT

LODHA CASA RIO

TITLE

Artworks for Apartment Numbers & Palava Logo

DWG.#	SCALE 1:1
SR.#	
DEALT	Dt.:
APPD.	Dt.:
CHKD.	Dt.:
CLIENT	Dt.:

MIND'S EYE DESIGN PRIVATE LIMITED

14/1 Charankrupa Society
Besides Shivranjani Cross Roads
Satellite
Ahmedabad 380 015
T: +91 79 26764135 / 36
E: design @mindseyedesign.org
W: www.mindseyedesign.org