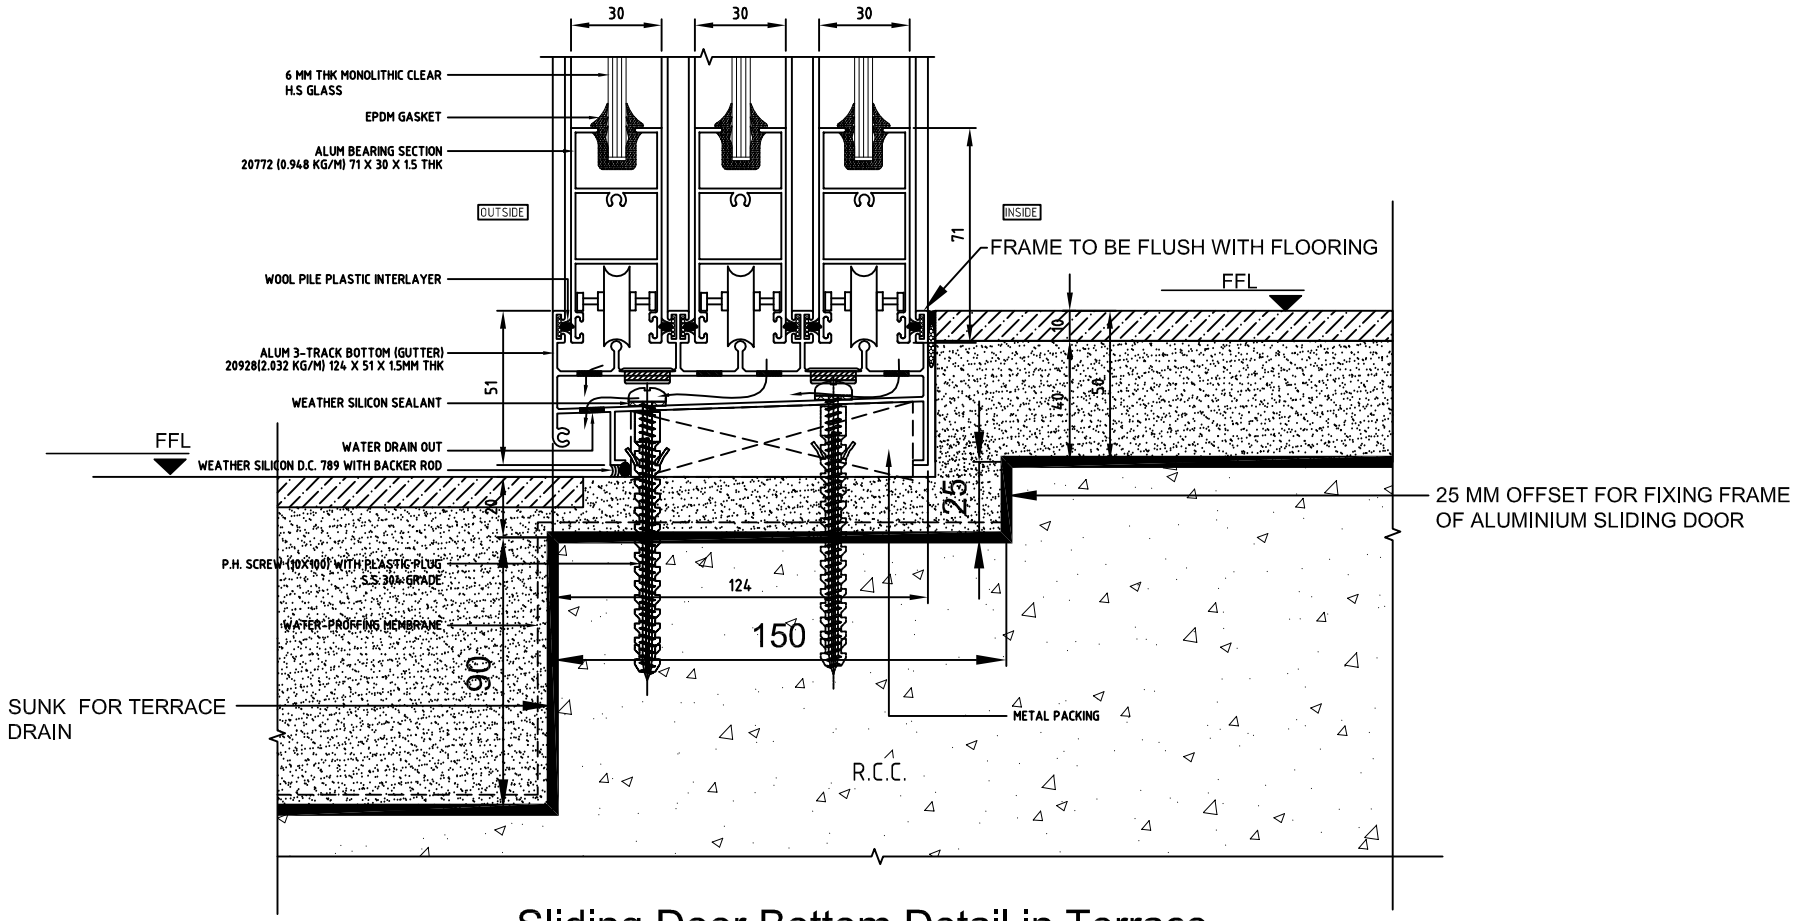


Sliding Door Bottom Detail in Terrace

5