
PRODUCED BY AN AUTODESK EDUCATIONAL PRODUCT

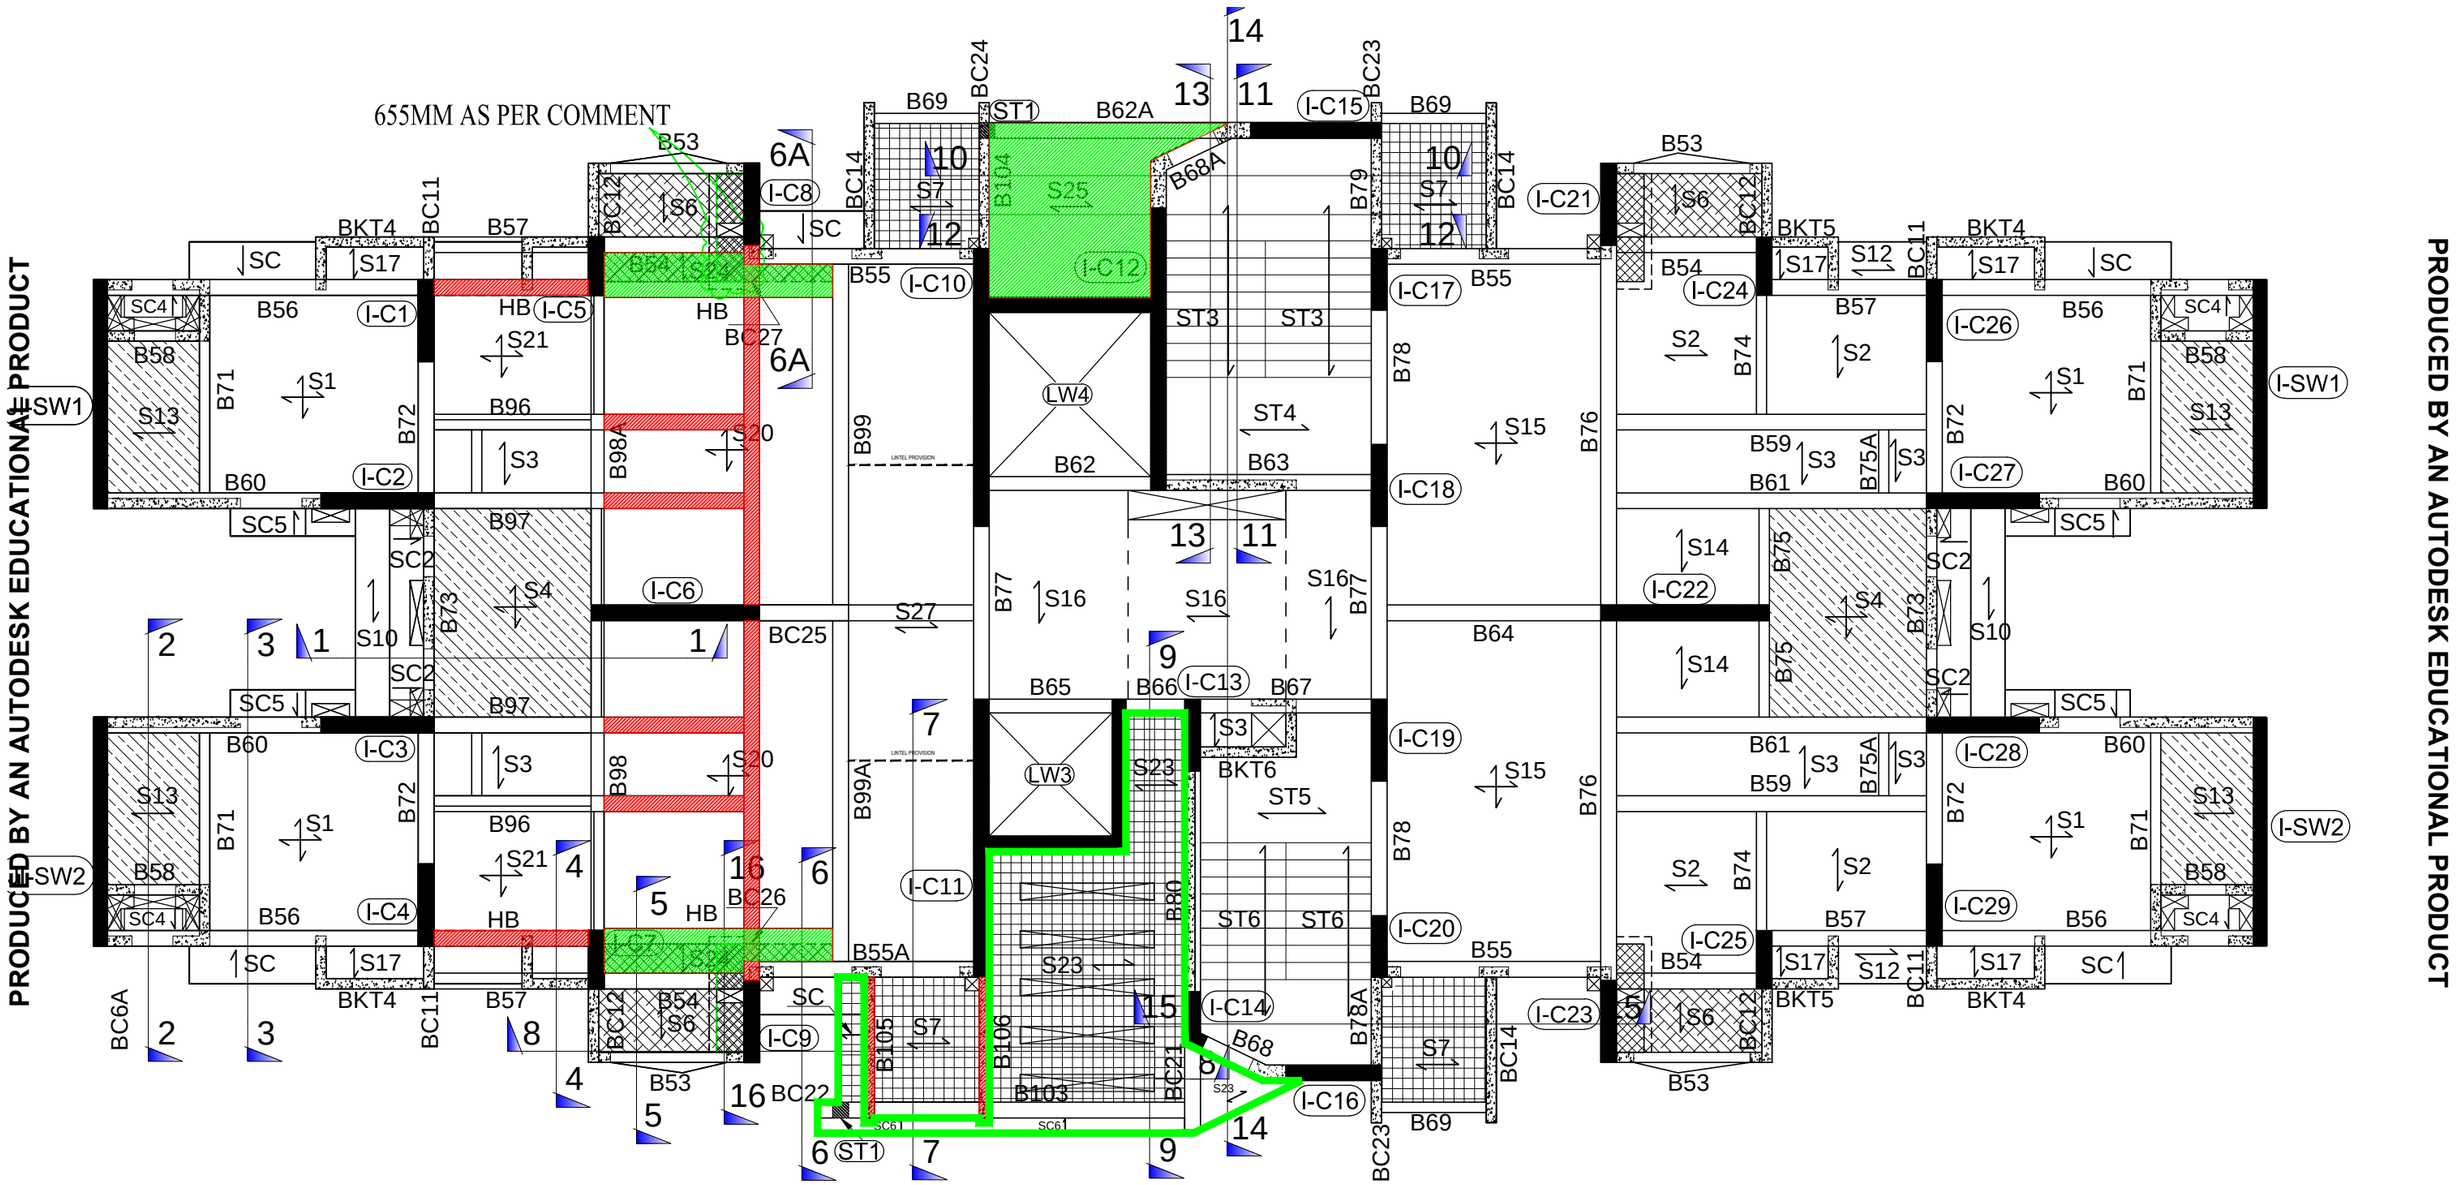

A-2 - FIRST FLOOR

PRODUCED BY AN AUTODESK EDUCATIONAL PRODUCT