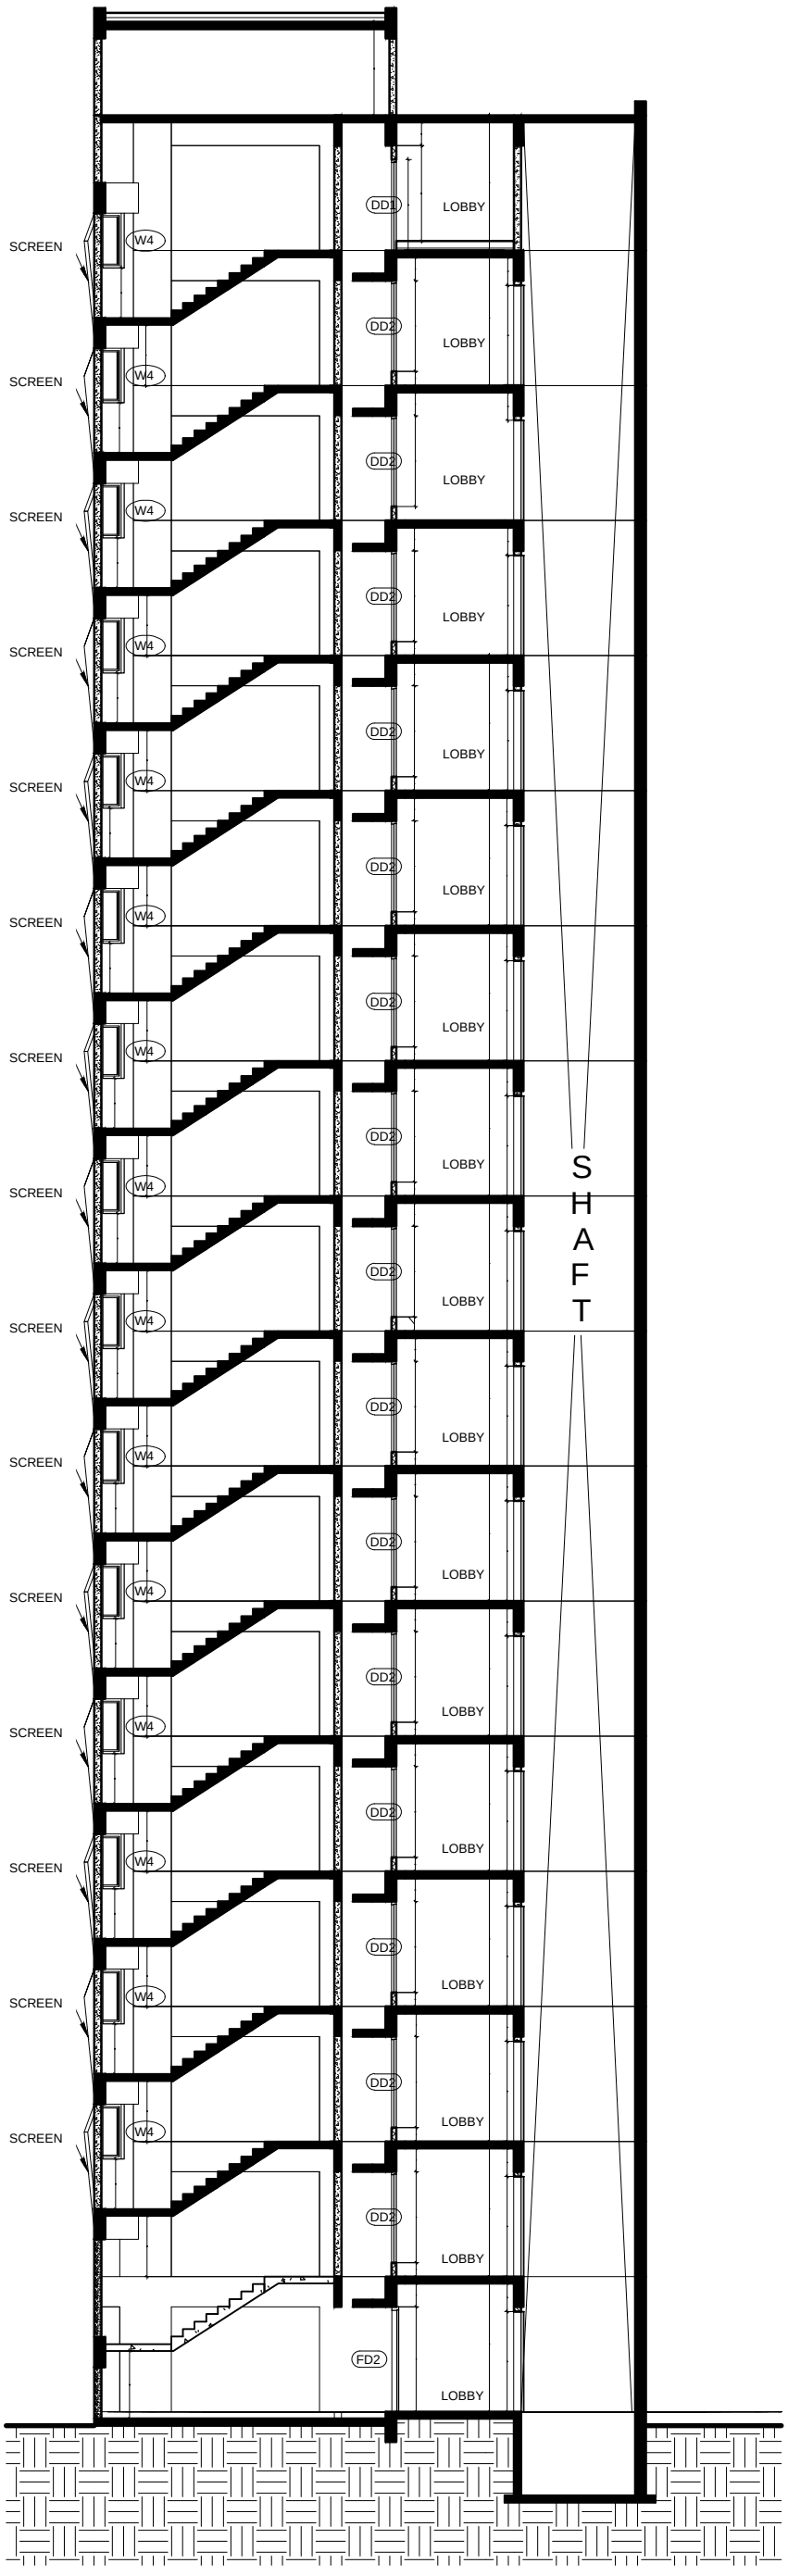


BUILDING SECTIONS A

B