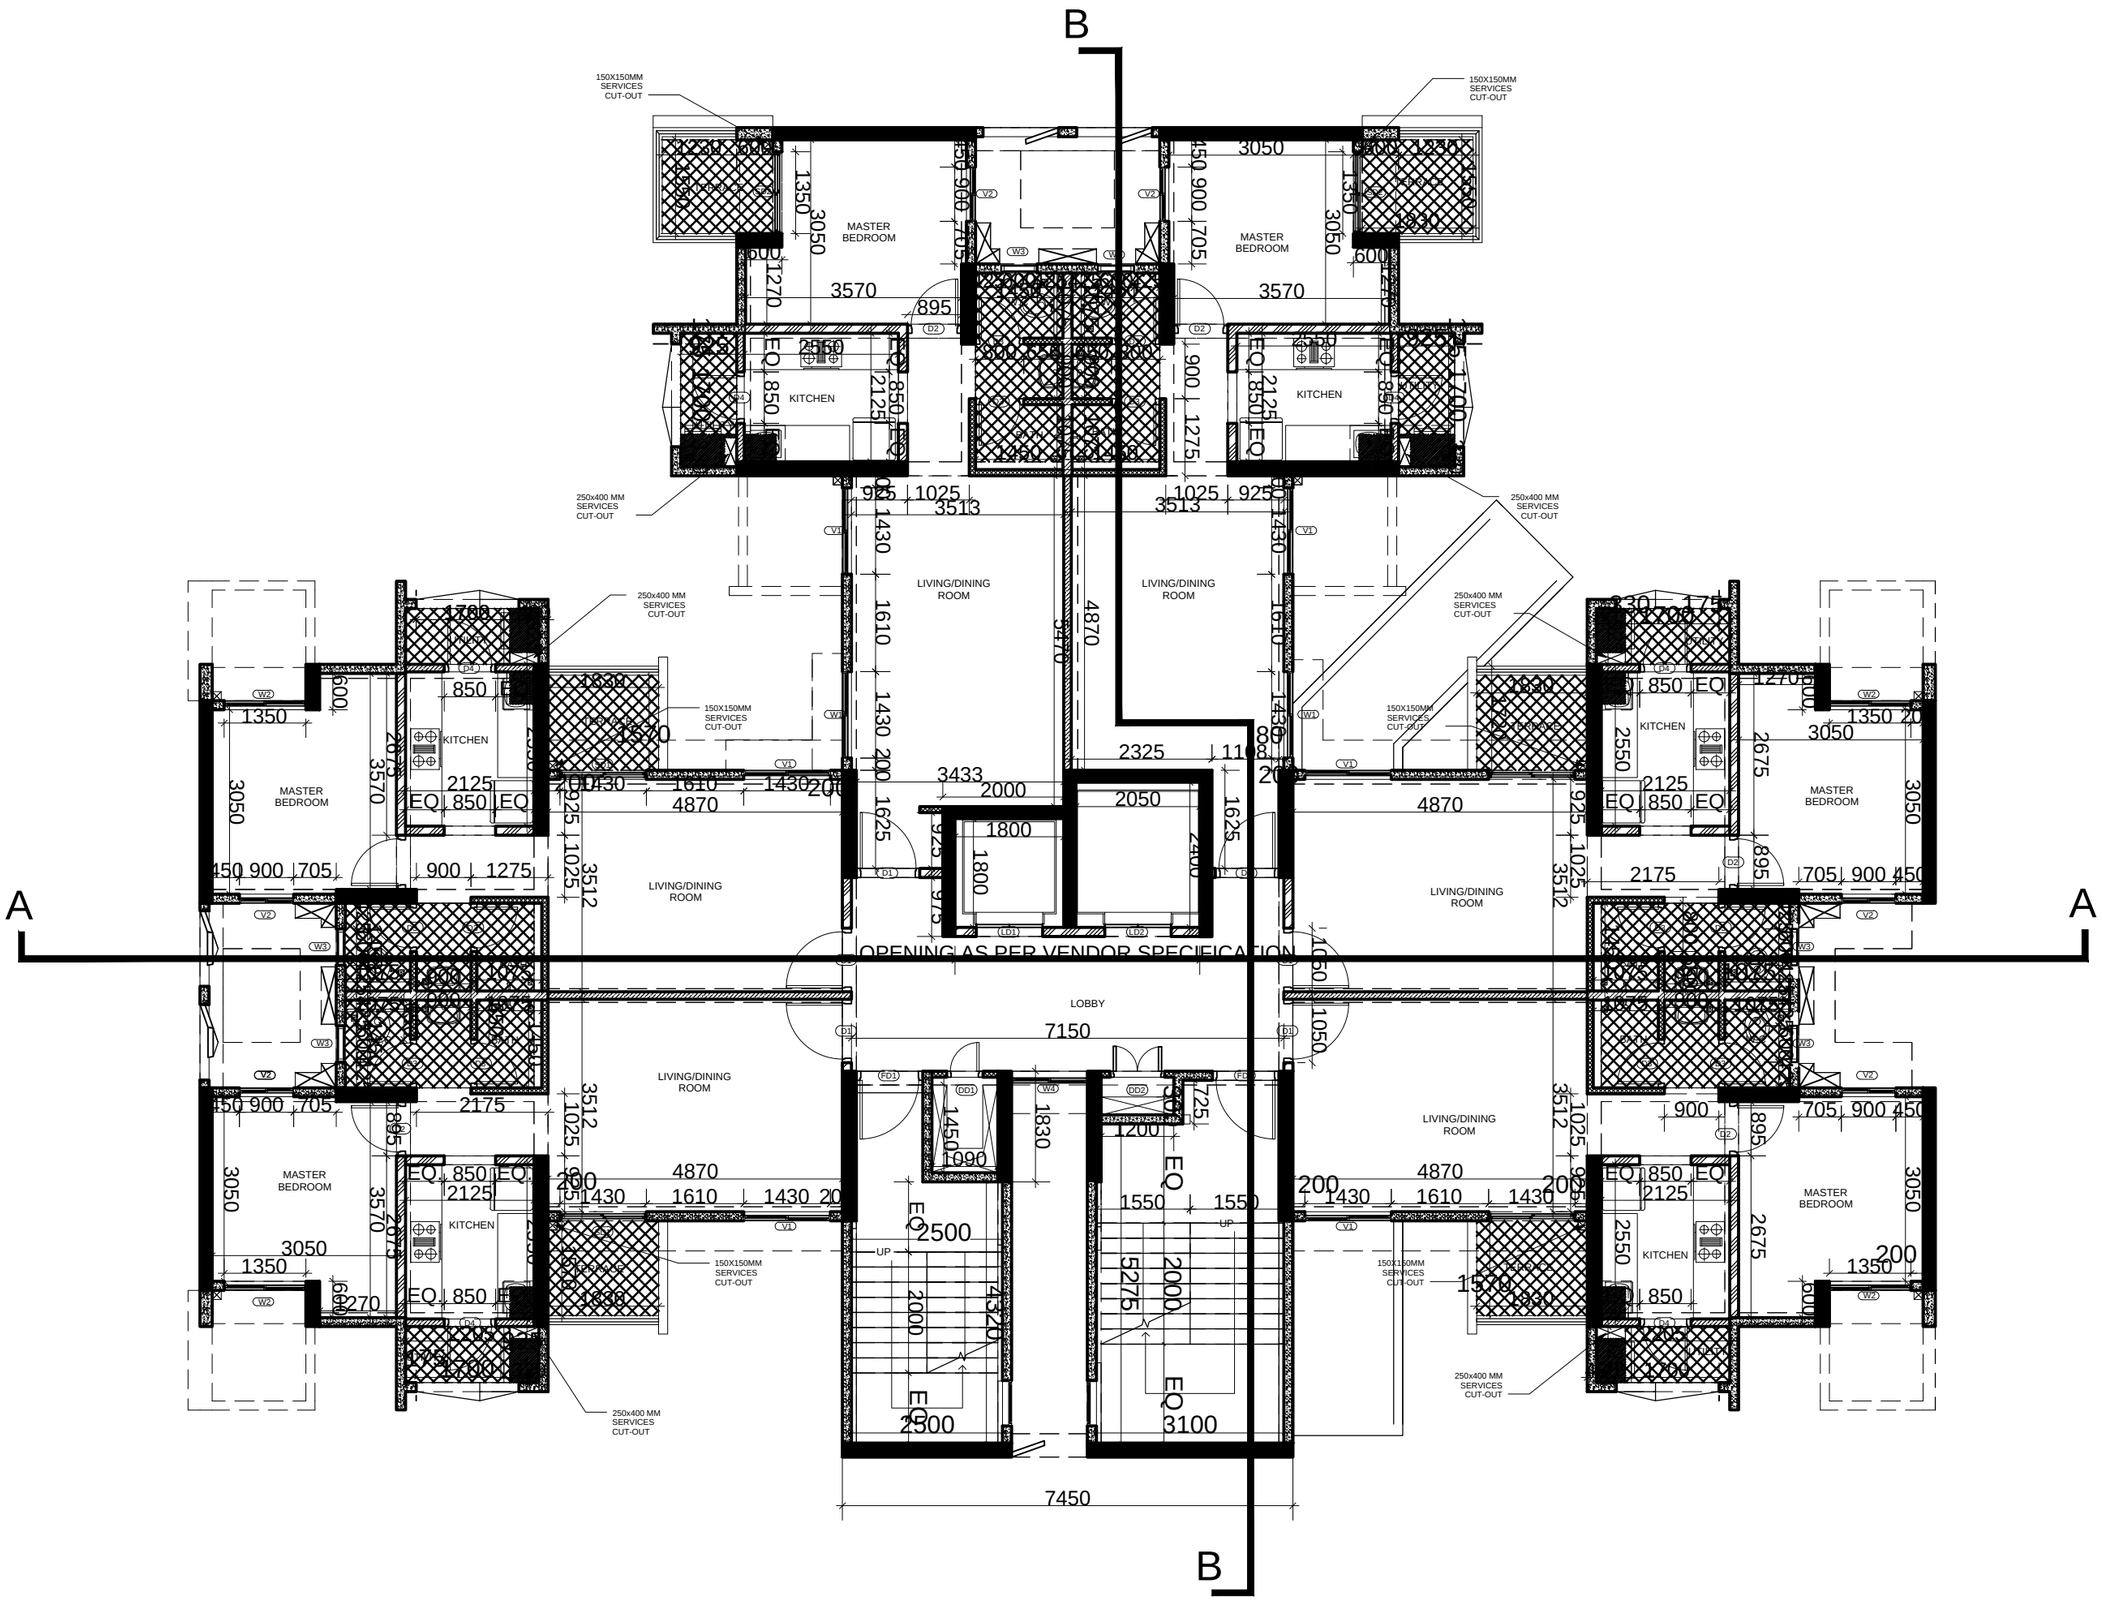

B
A
A
B
OPENING AS PER VENDOR SPECIFICATION
MASTER BEDROOM
KITCHEN
LIVING/DINING ROOM
LOBBY
UP
150X150MM SERVICES CUT-OUT
250x400 MM SERVICES CUT-OUT
7150
7450