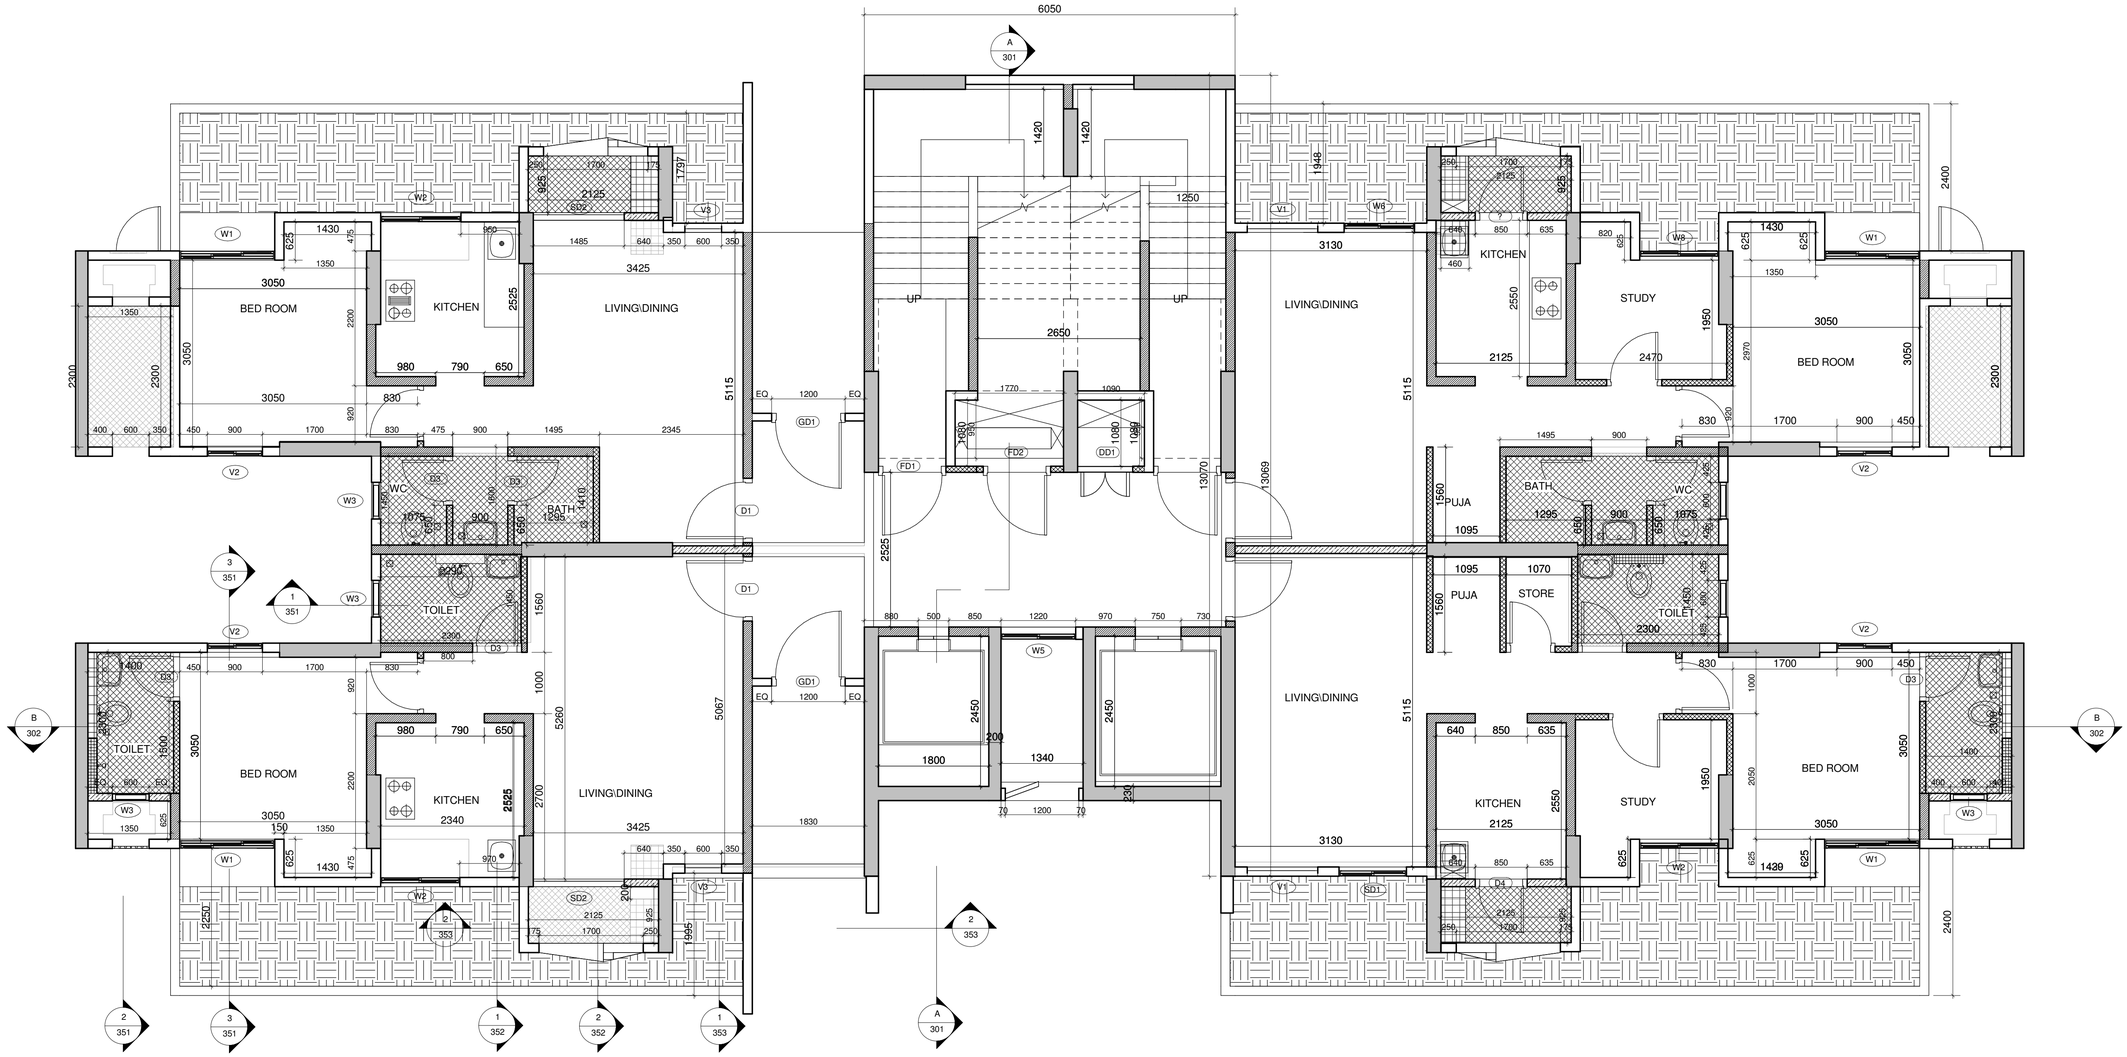

6050
A 301
1420
1420
1250
UP
UP
2650
LIVING\DINING
BED ROOM
KITCHEN
LIVING\DINING
STUDY
BED ROOM
BED ROOM
KITCHEN
LIVING\DINING
STUDY
BED ROOM
TOILET
WC
BATH
PUJA
STORE
TOILET
BATH
WC
PUJA
TOILET
LIFT
LIFT
LIFT