
PRODUCED BY AN AUTODESK EDUCATIONAL PRODUCT

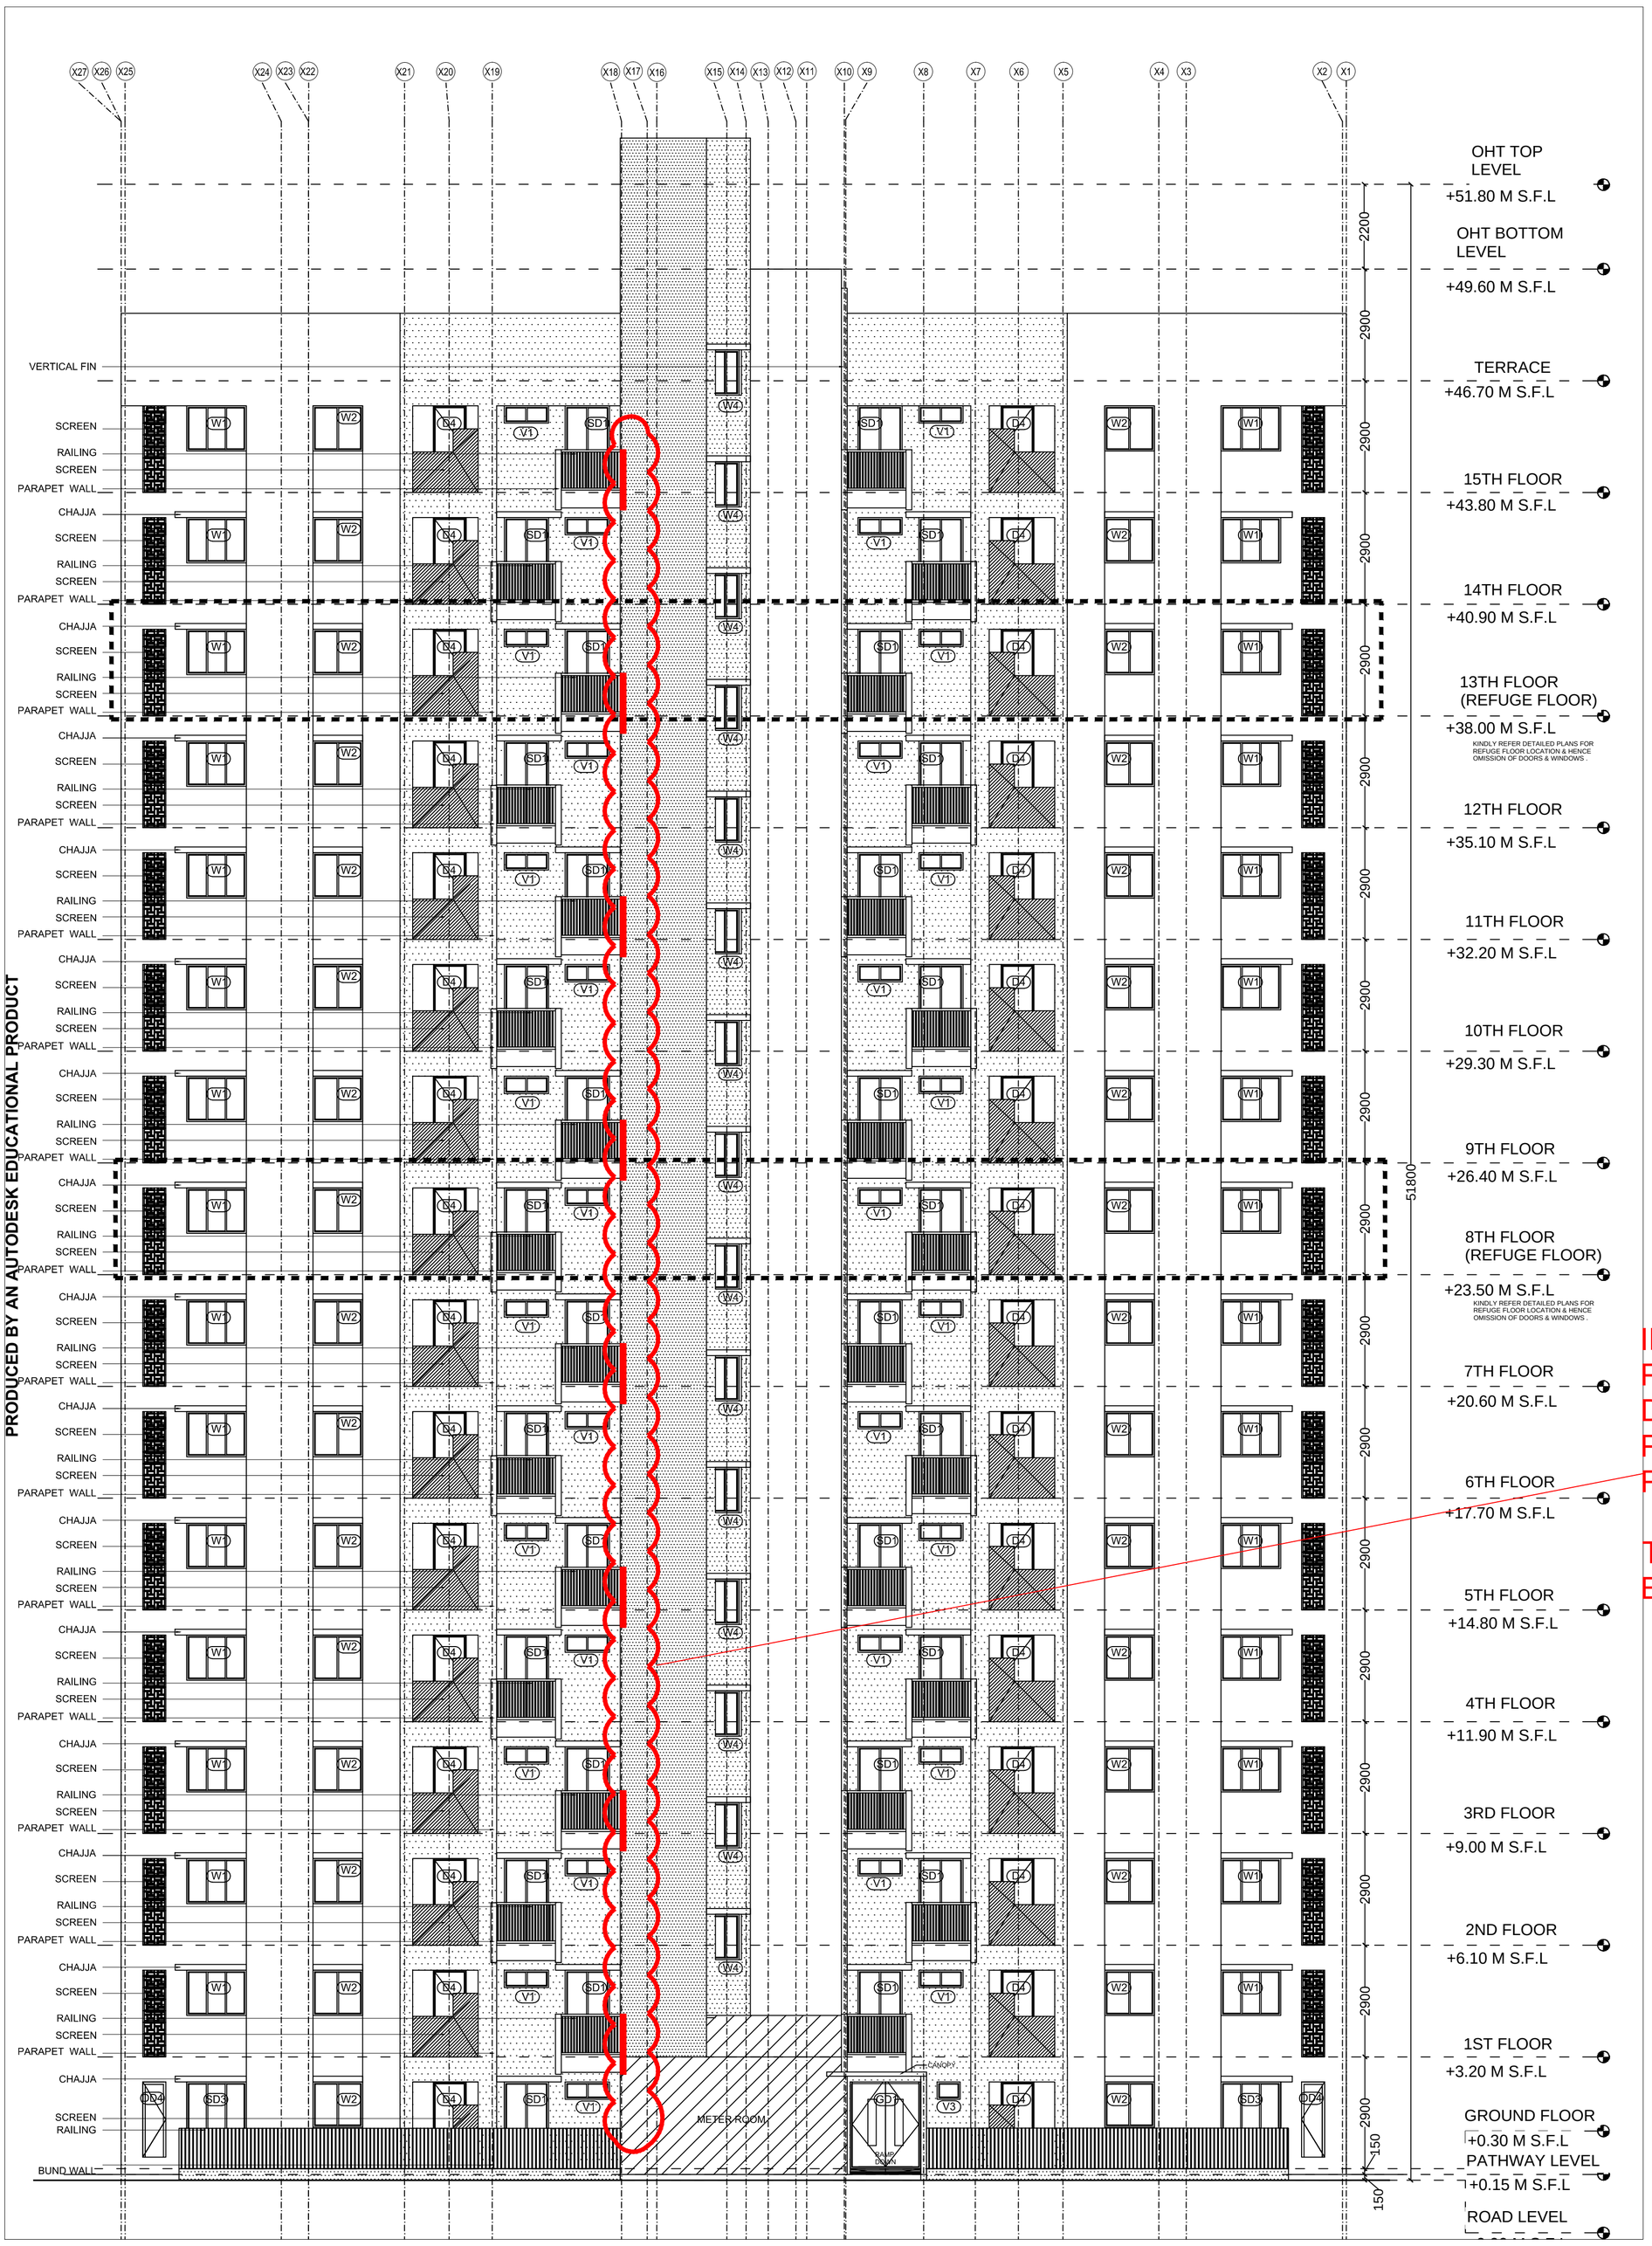

INSTEAD OF THE FLOOR TO FLOOR FIN (AS PER FORM WORK DWG)ONLY THE PARAPET HEIGHT FIN WILL BE SEEN AS MARKED IN RED ON ODD FLOORS.

THERE WILL BE NO FIN ON THE EVEN FLOOR.

2 ELEVATION B
1 : 100
A2 TYPOLOGY (NON CONVENTIONAL)

PRODUCED BY AN AUTODESK EDUCATIONAL PRODUCT

PRODUCED BY AN AUTODESK EDUCATIONAL PRODUCT

PRODUCED BY AN AUTODESK EDUCATIONAL PRODUCT