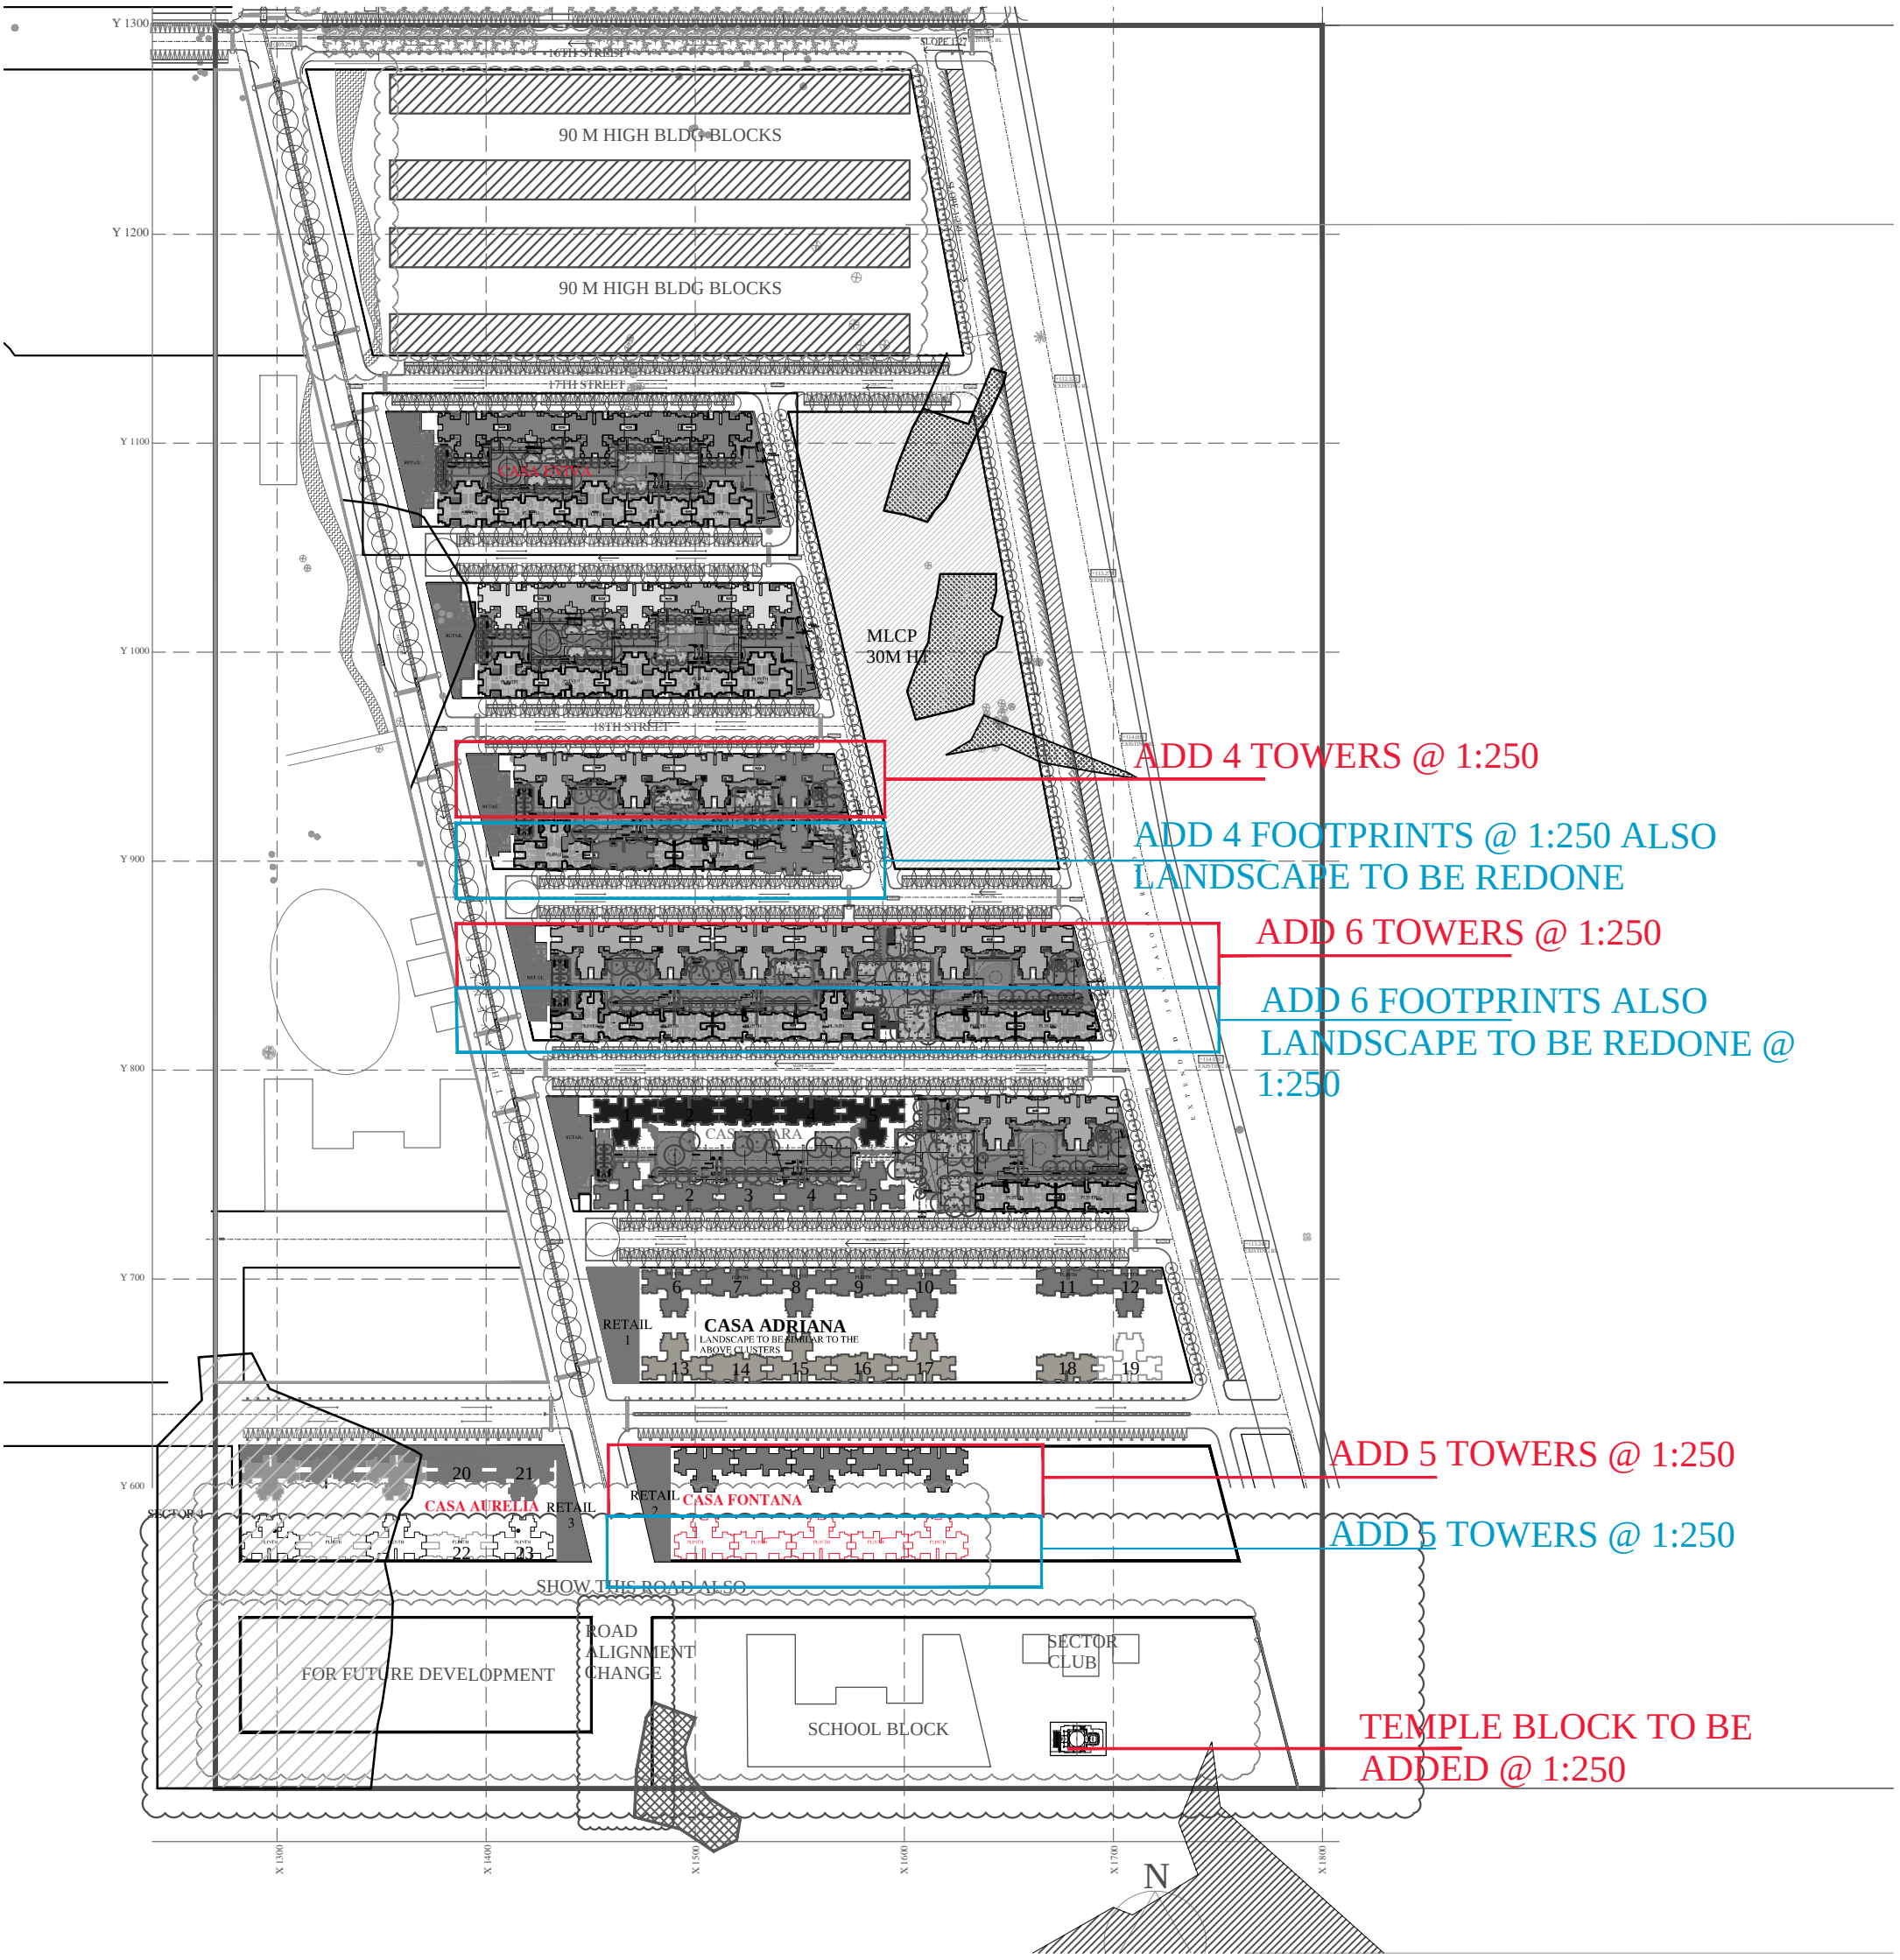

Y 1300
Y 1200
Y 1100
Y 1000
Y 900
Y 800
Y 700
Y 600
X 1300
X 1400
X 1500
X 1600
X 1700
X 1800
16TH STREET
17TH STREET
18TH STREET
90 M HIGH BLDG BLOCKS
90 M HIGH BLDG BLOCKS
MLCP
30M HT
CASA ADRIANA
LANDSCAPE TO BE SIMILAR TO THE ABOVE CLUSTERS
RETAIL 1
CASA AURELIA
RETAIL 3
RETAIL 2
CASA FONTANA
SECTOR 4
SHOW THIS ROAD ALSO
FOR FUTURE DEVELOPMENT
ROAD ALIGNMENT CHANGE
SCHOOL BLOCK
SECTOR CLUB
N
ADD 4 TOWERS @ 1:250
ADD 4 FOOTPRINTS @ 1:250 ALSO LANDSCAPE TO BE REDONE
ADD 6 TOWERS @ 1:250
ADD 6 FOOTPRINTS ALSO LANDSCAPE TO BE REDONE @ 1:250
ADD 5 TOWERS @ 1:250
ADD 5 TOWERS @ 1:250
TEMPLE BLOCK TO BE ADDED @ 1:250