

SHREE PALAVA SECTOR - 4 JAIN DERASAR

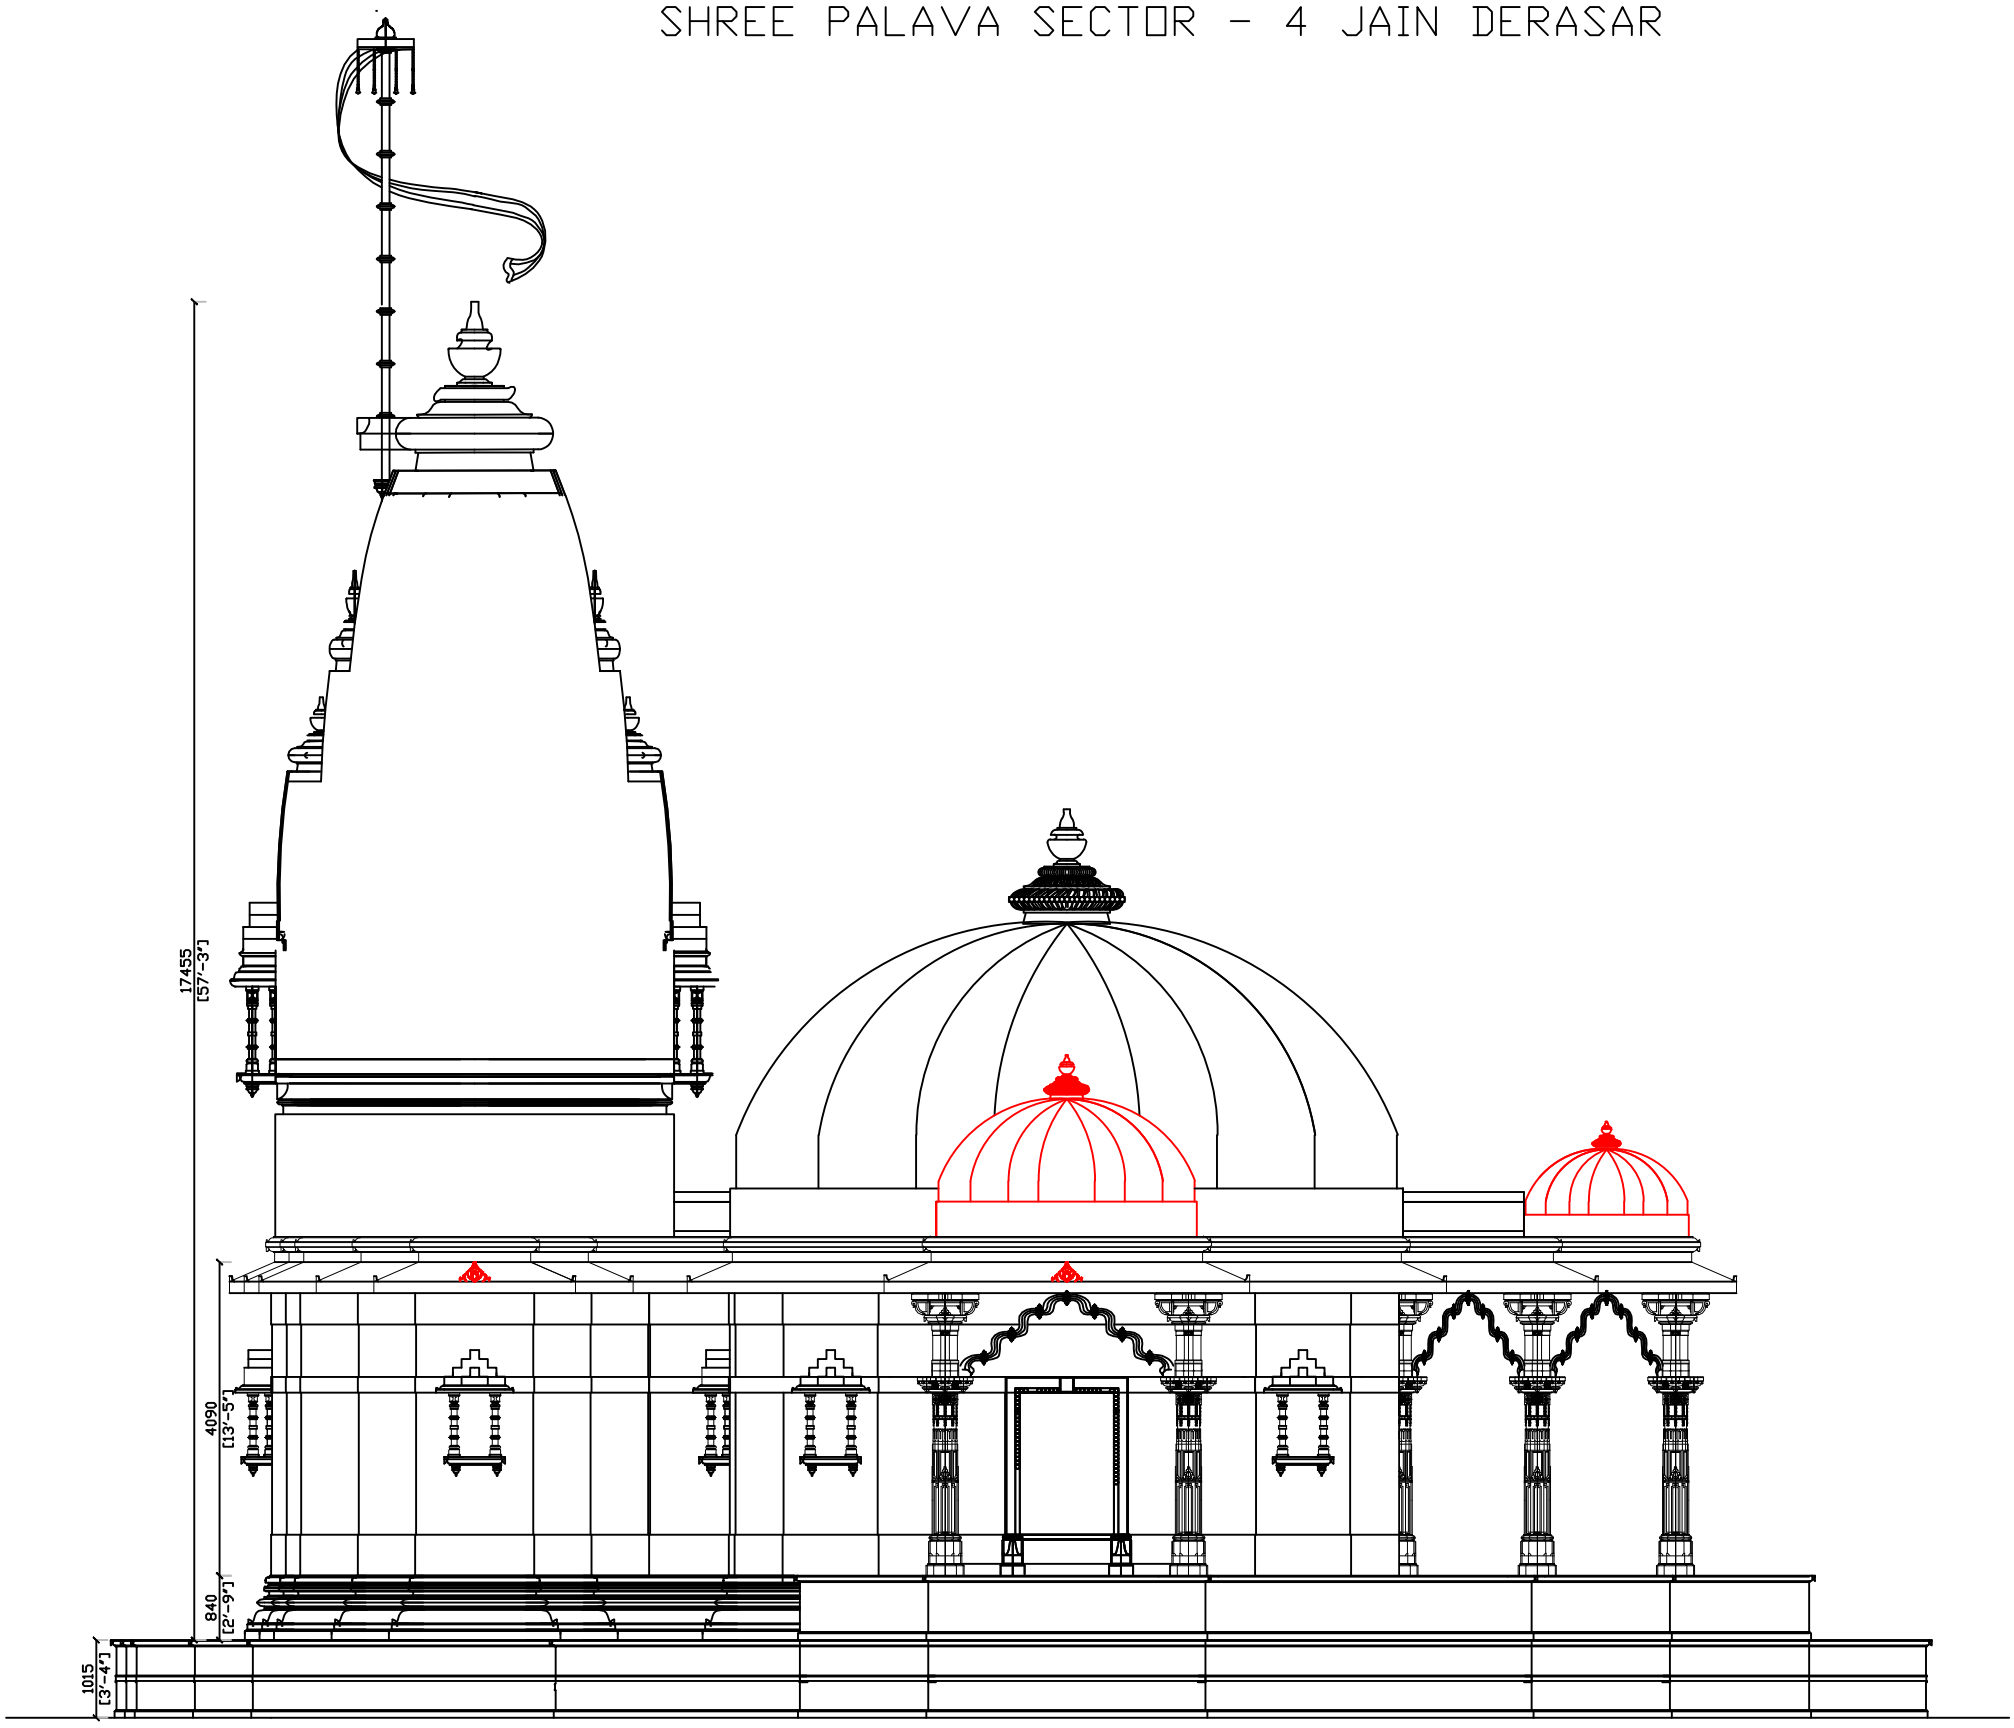

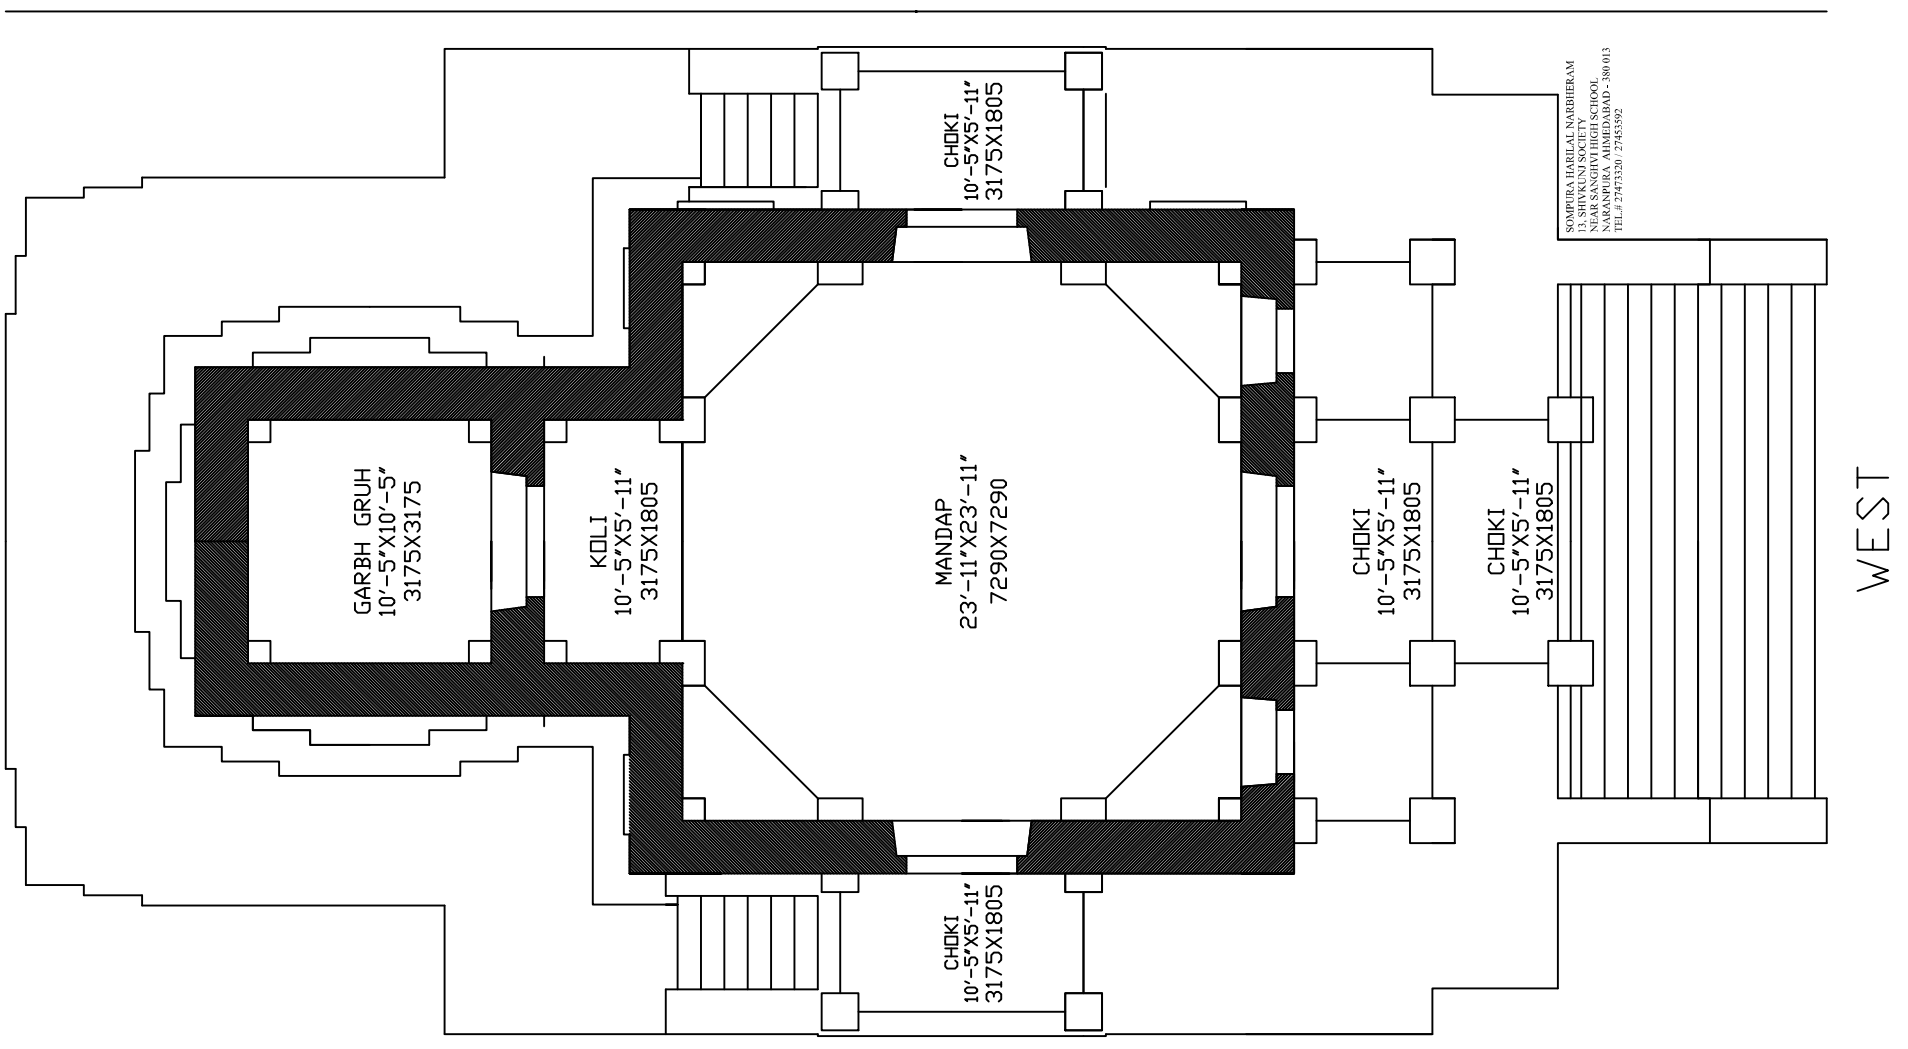

SHREE PALAVA SECTOR - 4 JAIN DERASAR