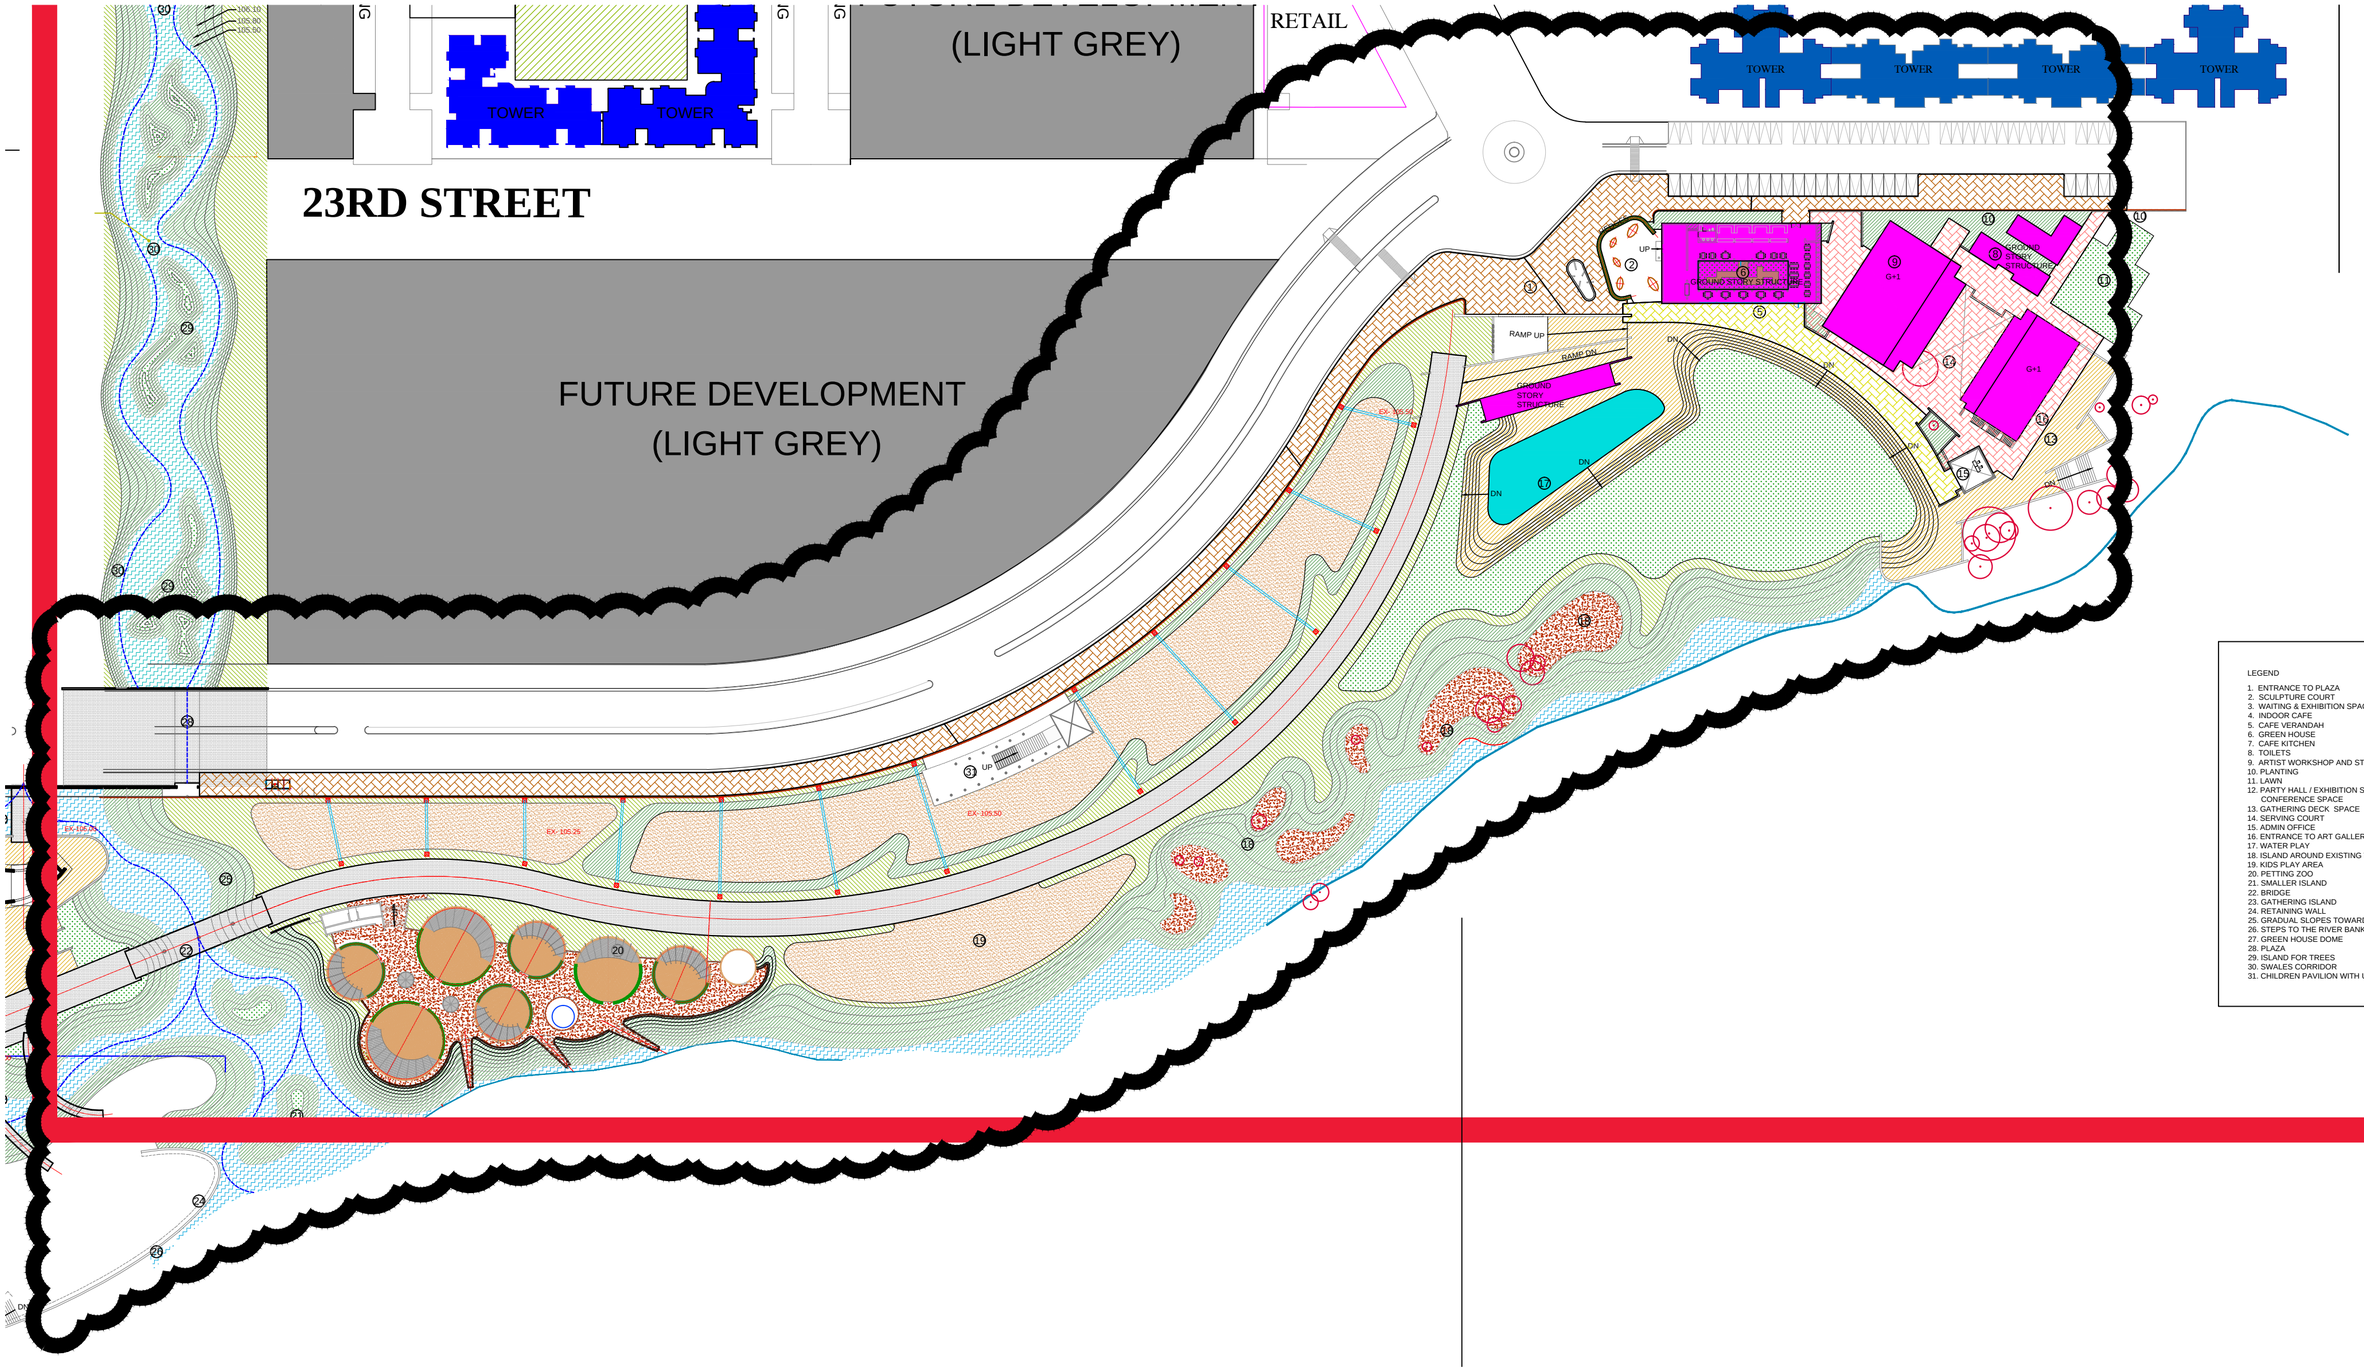


LEGEND

1. ENTRANCE TO PLAZA
2. SCULPTURE COURT
3. WAITING & EXHIBITION SPACE
4. INDOOR CAFE
5. CAFE VERANDAH
6. GREEN HOUSE
7. CAFE KITCHEN
8. TOILETS
9. ARTIST WORKSHOP AND STUDIO SPACE
10. PLANTING
11. LAWN
12. PARTY HALL / EXHIBITION SPACE / CONFERENCE SPACE
13. GATHERING DECK SPACE
14. SERVING COURT
15. ADMIN OFFICE
16. ENTRANCE TO ART GALLERY
17. WATER PLAY
18. ISLAND AROUND EXISTING TREES
19. KIDS PLAY AREA
20. PETTING ZOO
21. SMALLER ISLAND
22. BRIDGE
23. GATHERING ISLAND
24. RETAINING WALL
25. GRADUAL SLOPES TOWARDS TO RIVER BED
26. STEPS TO THE RIVER BANK
27. GREEN HOUSE DOME
28. PLAZA
29. ISLAND FOR TREES
30. SWALES CORRIDOR
31. CHILDREN PAVILION WITH UTILITY & CHANGE ROOM