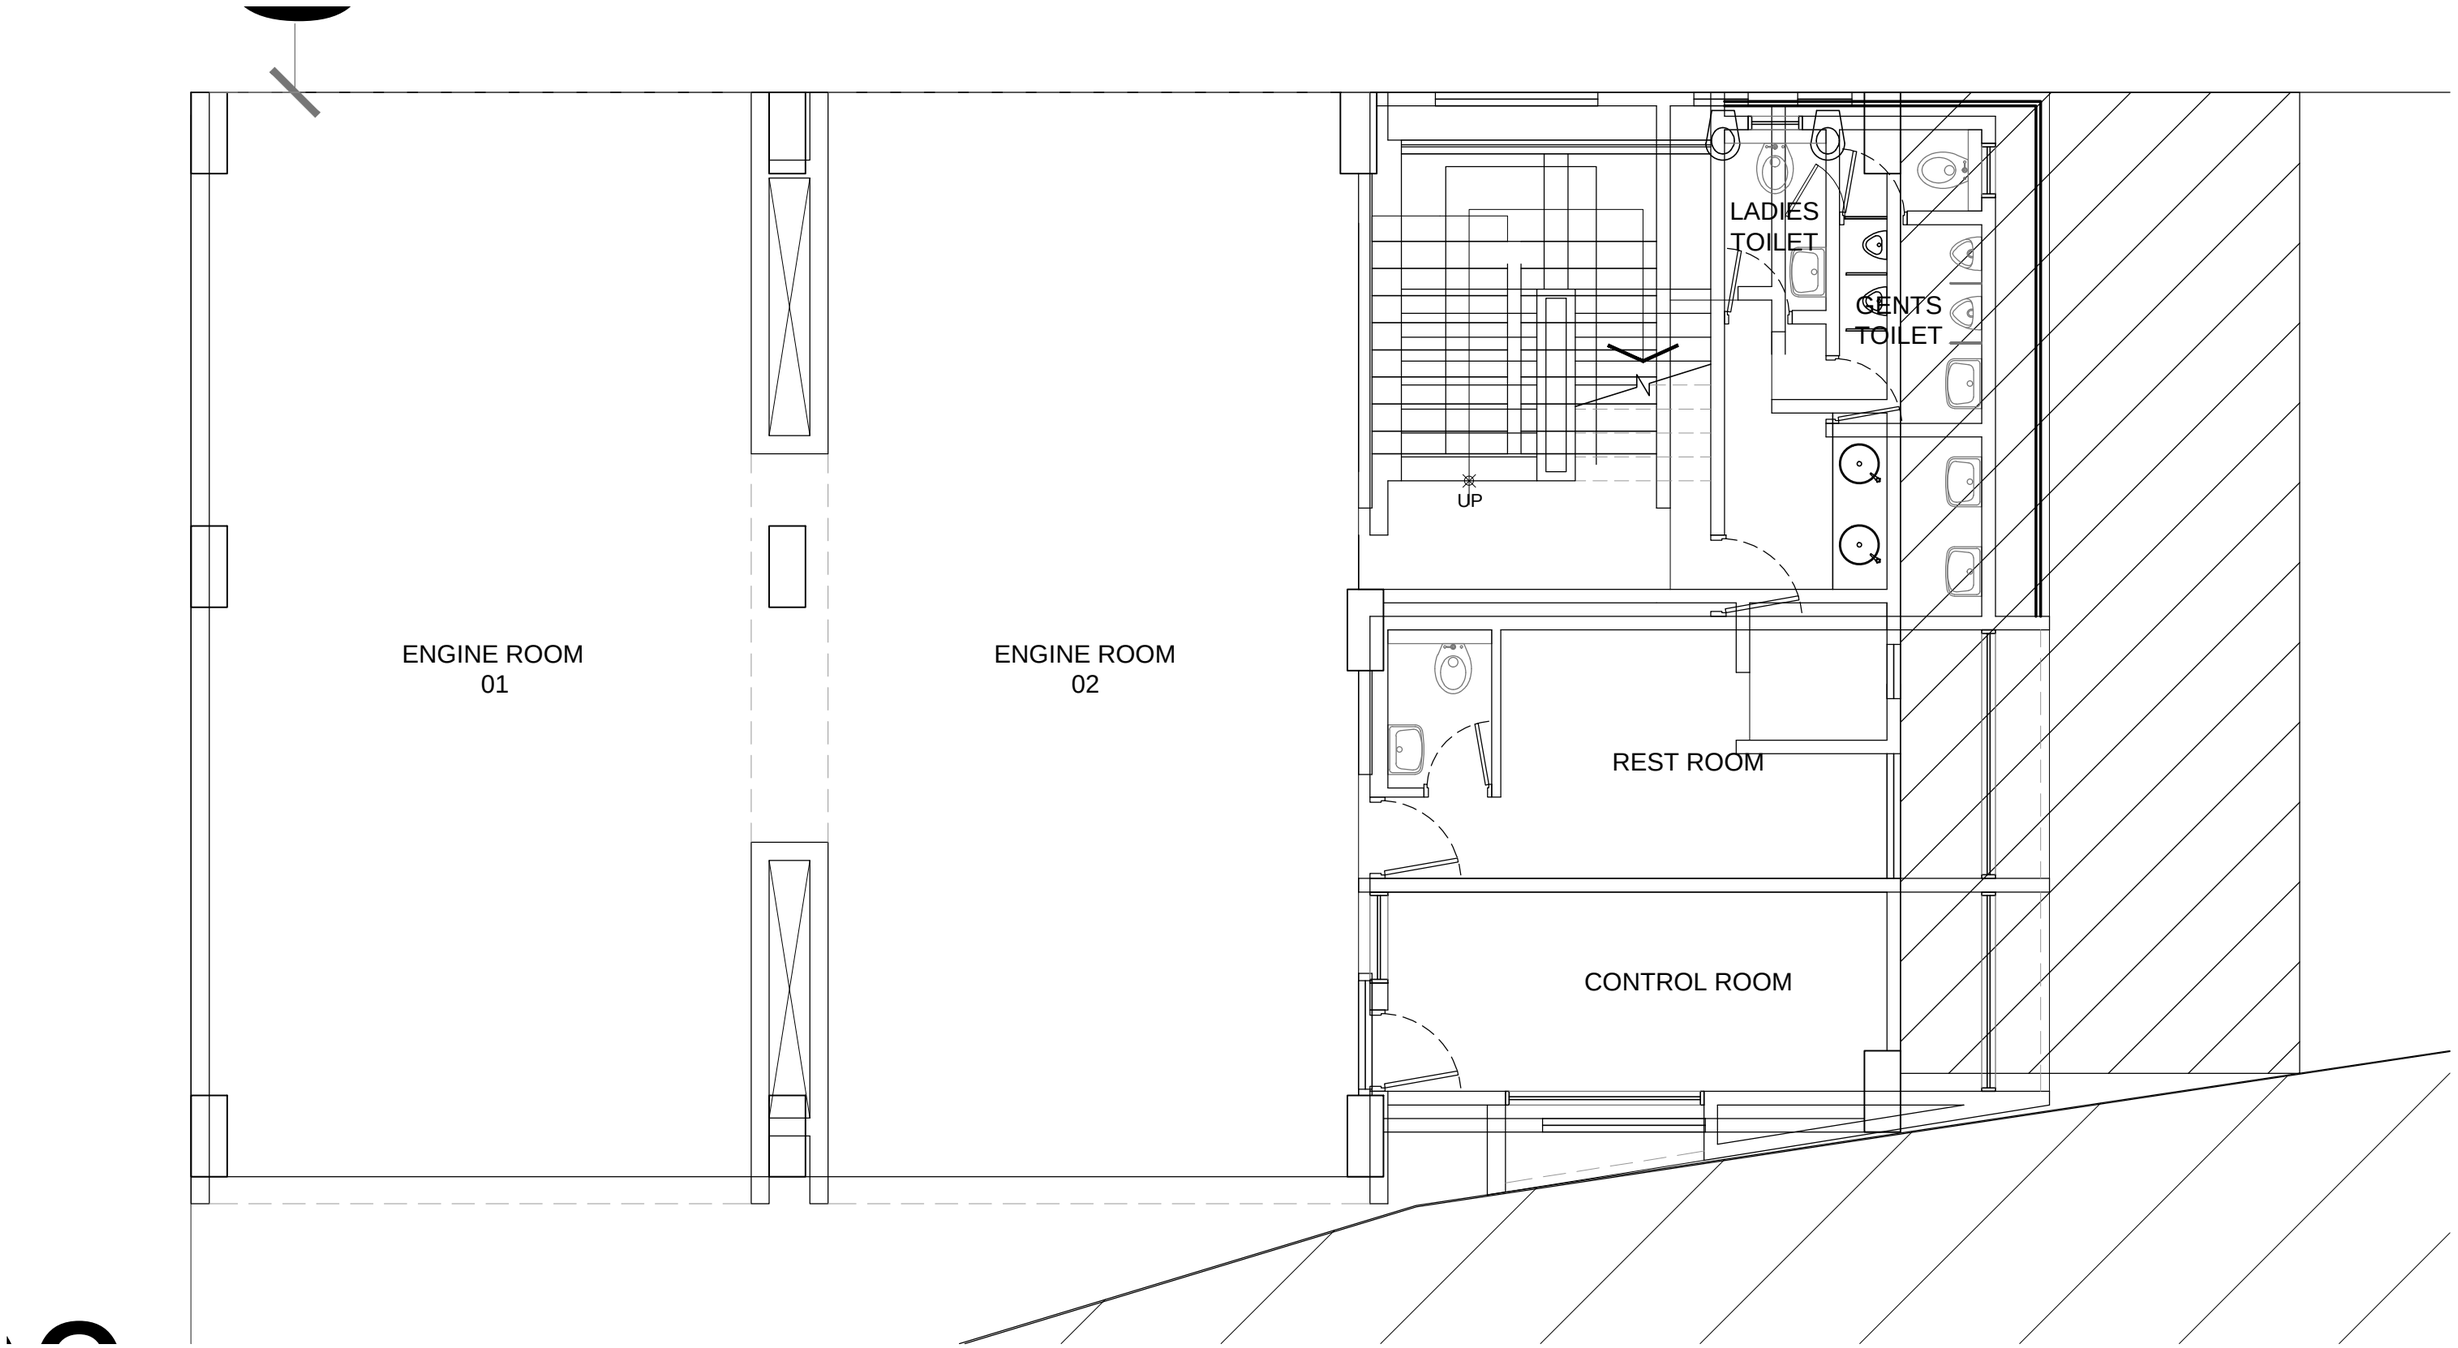

ENGINE ROOM
01
ENGINE ROOM
02
LADIES
TOILET
GENTS
TOILET
UP
REST ROOM
CONTROL ROOM