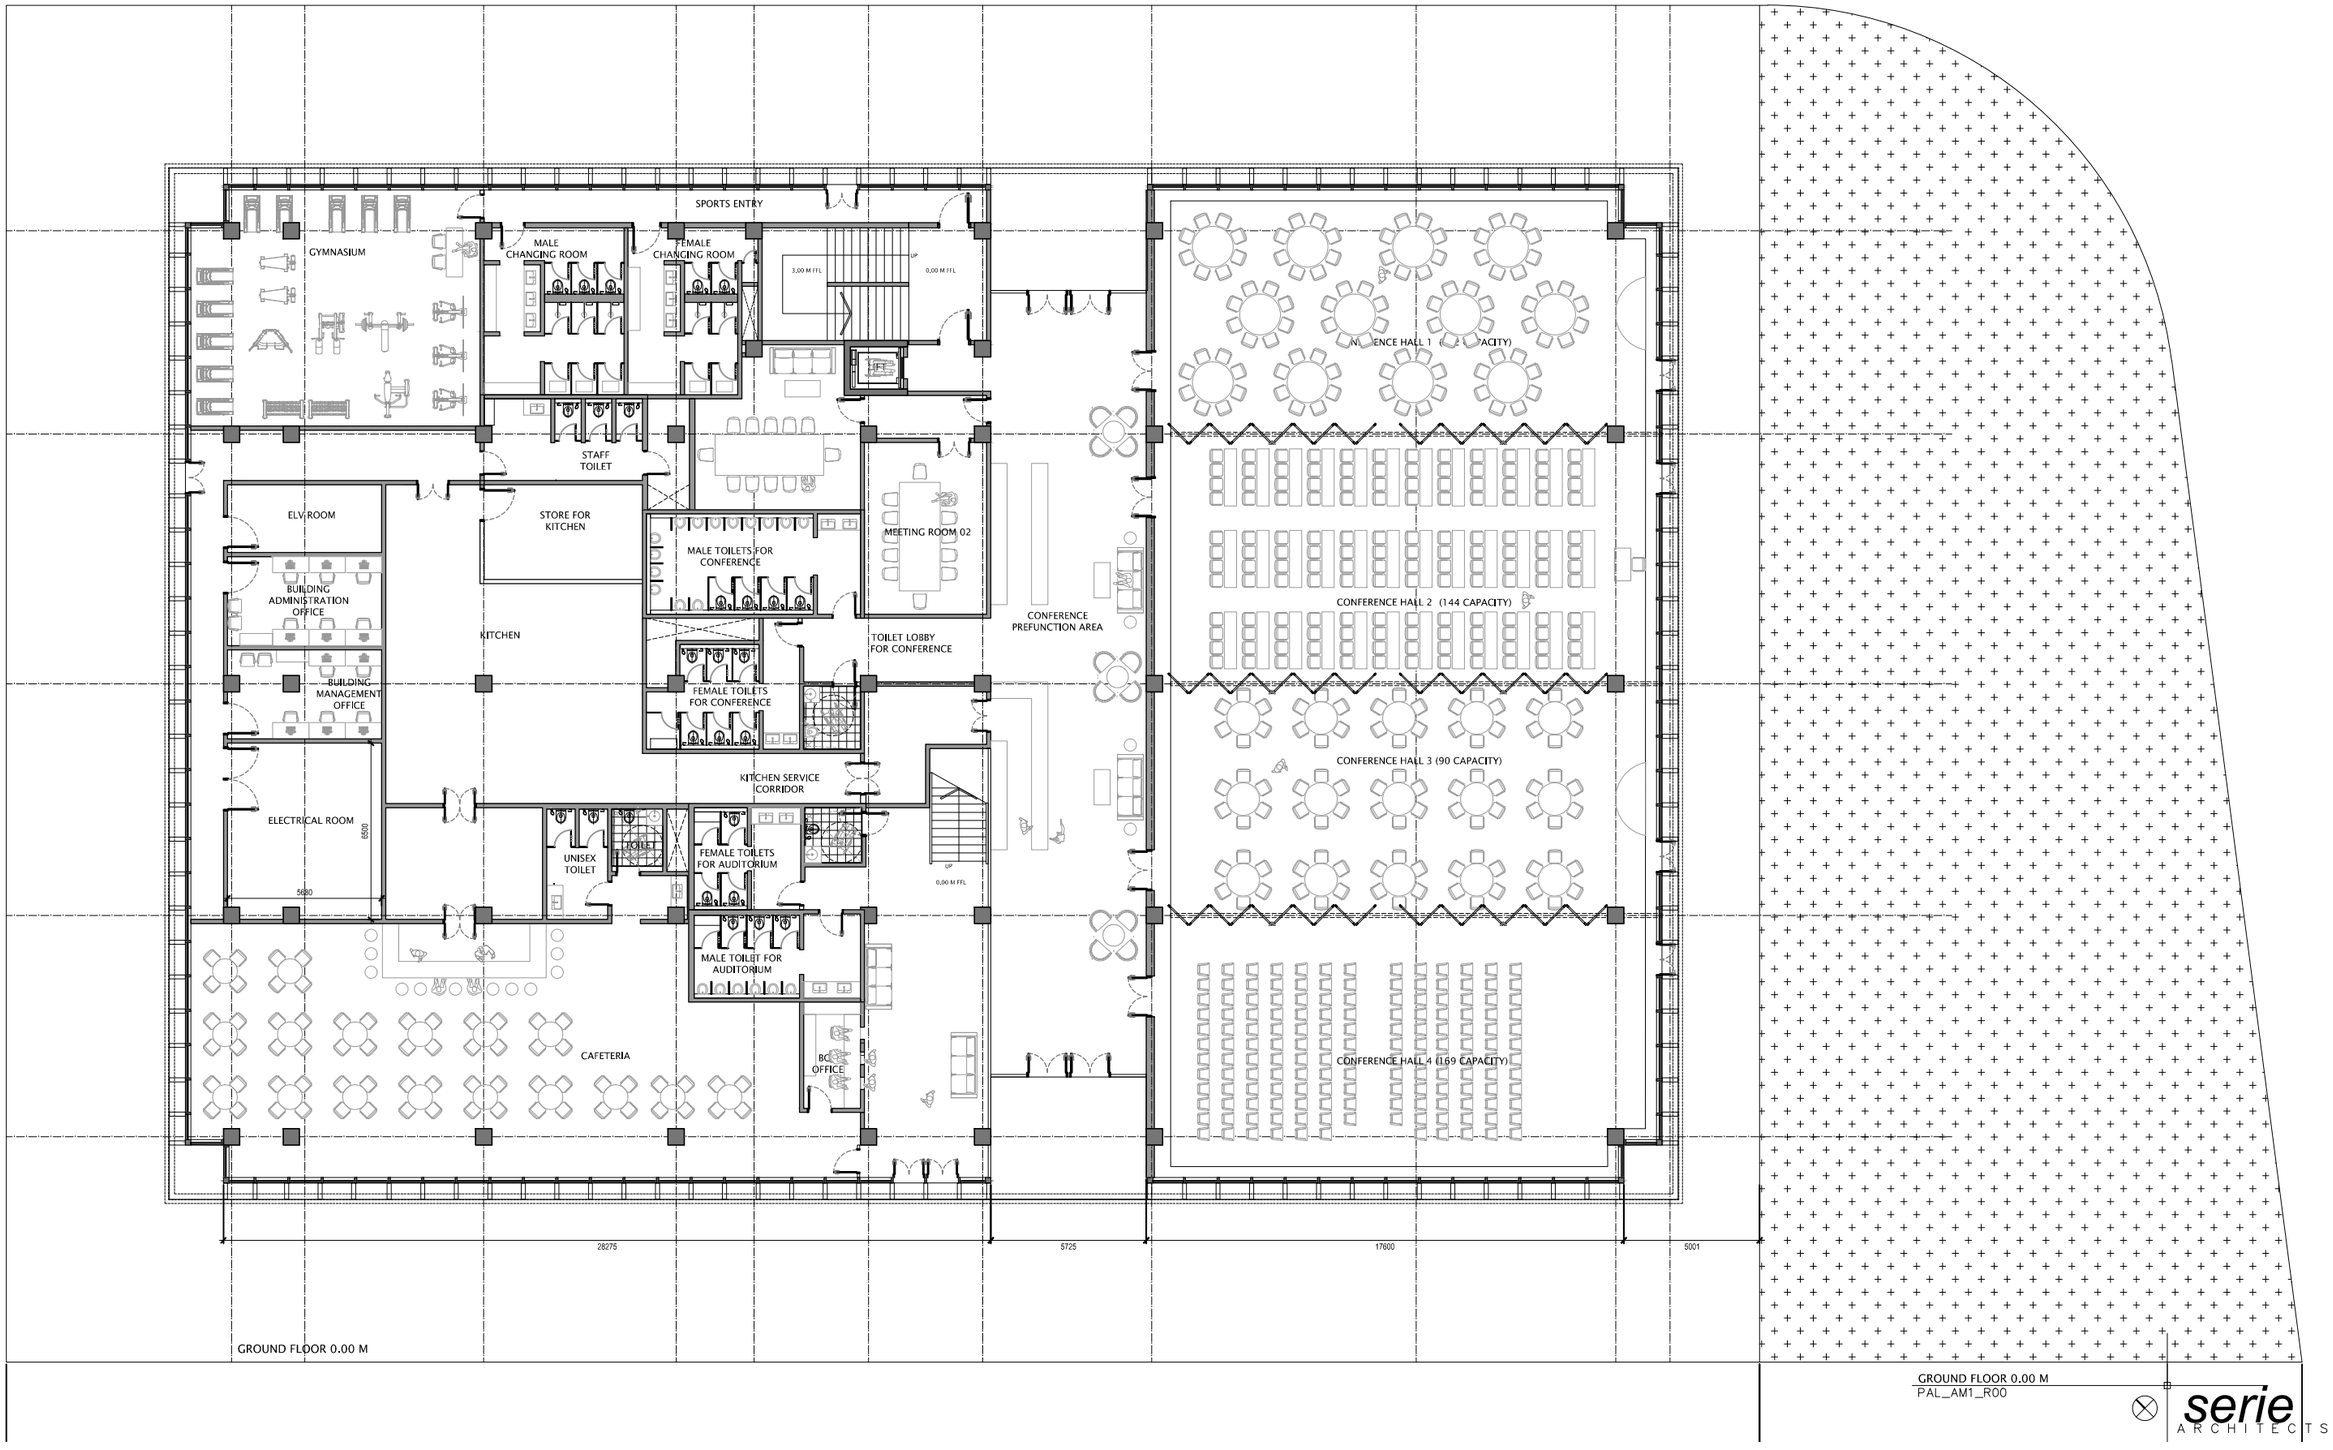


GROUND FLOOR 0.00 M

GROUND FLOOR 0.00 M
PAL_AM1_R00

serie ARCHITECTS