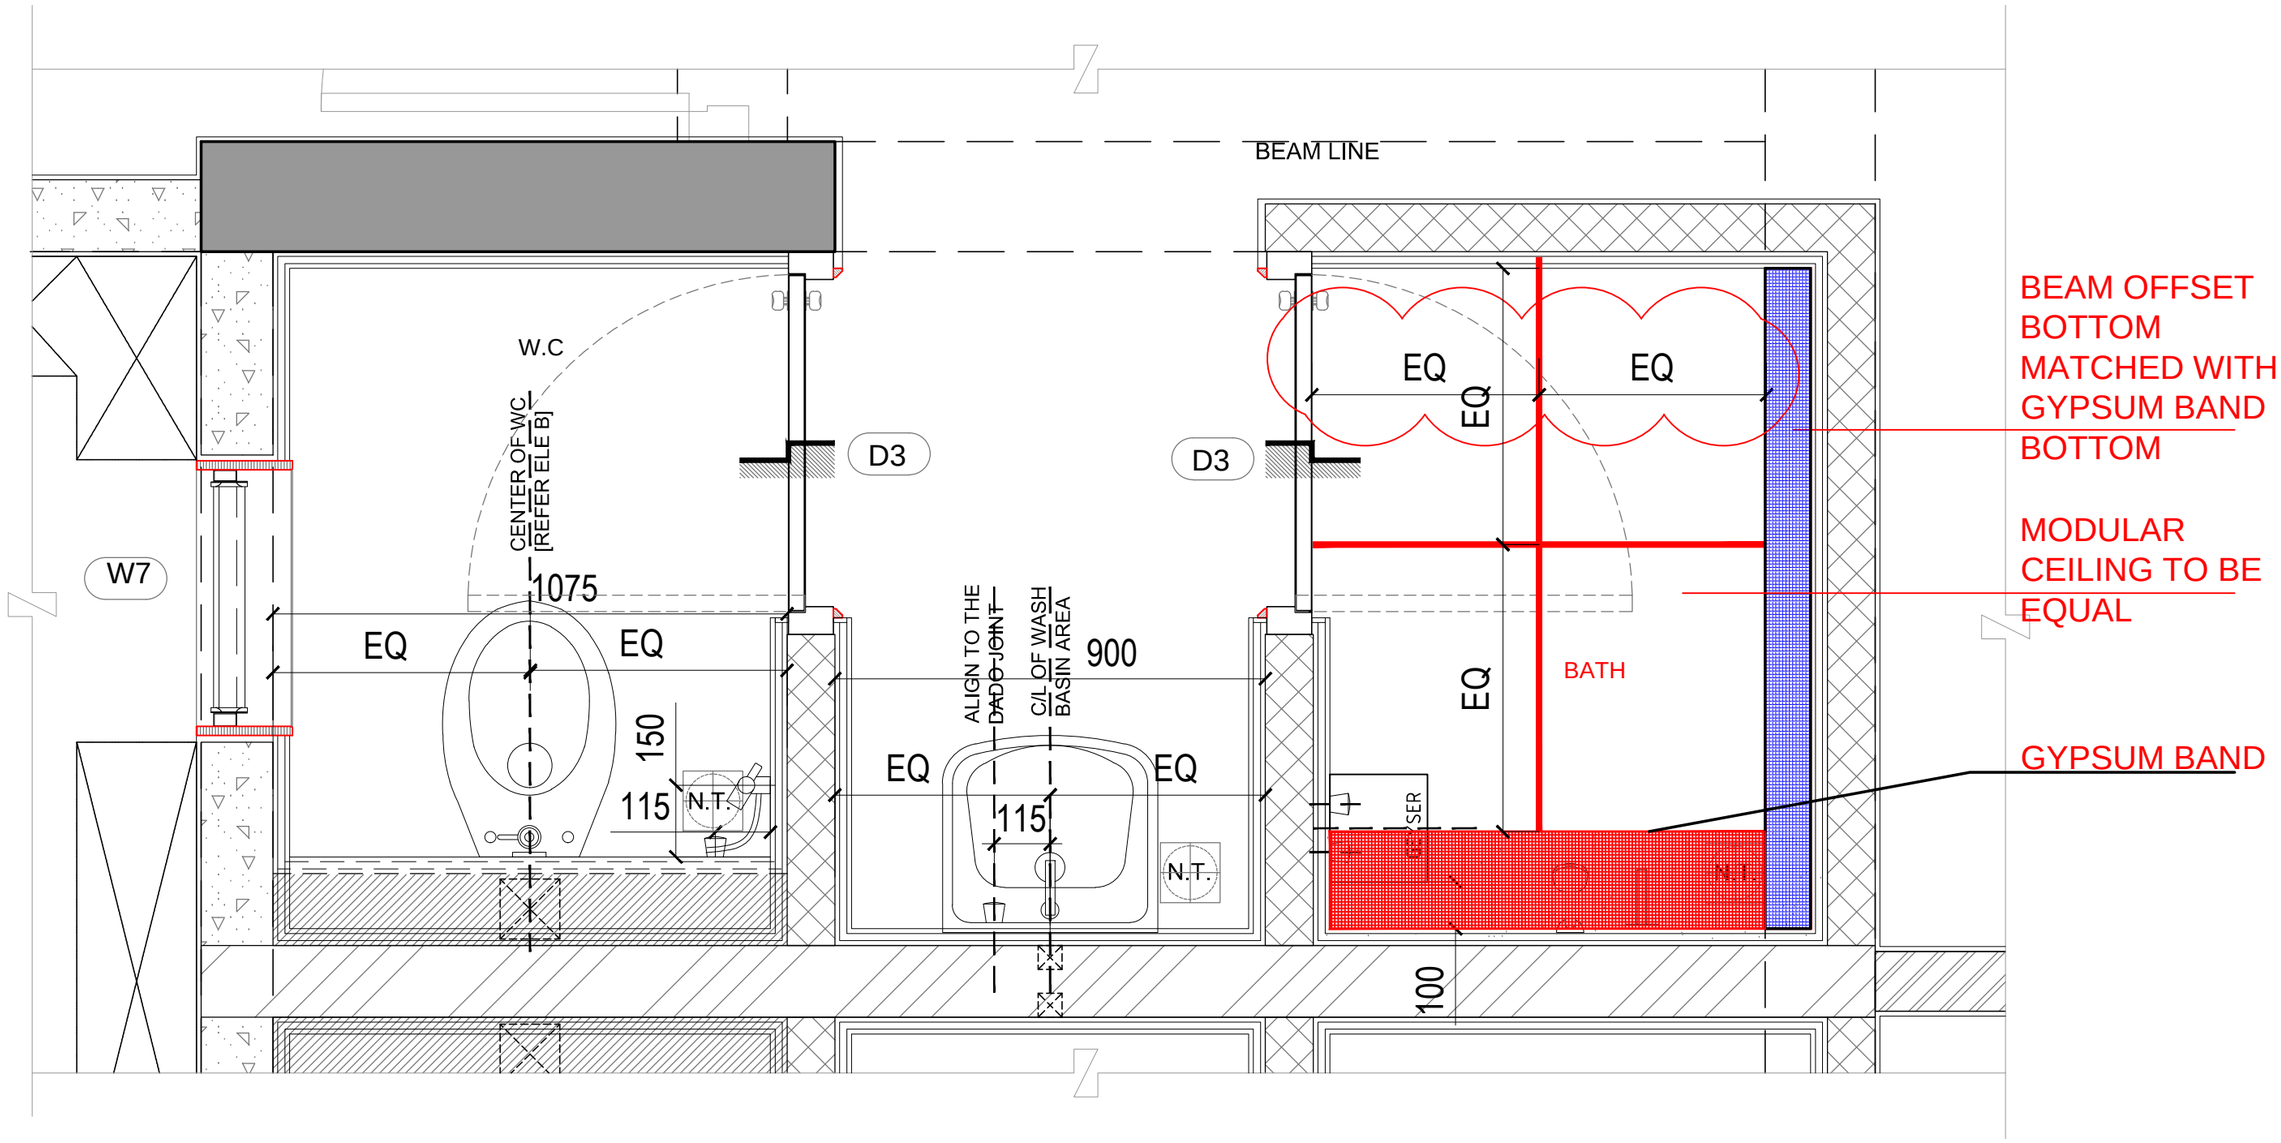


A1 TYPICAL TOILET LAYOUT