
45 M WIDE ROAD VARIATIONS

45 M WIDE ROAD VARIATION OPTION 1


Length - 65 M
Car Parking - 49

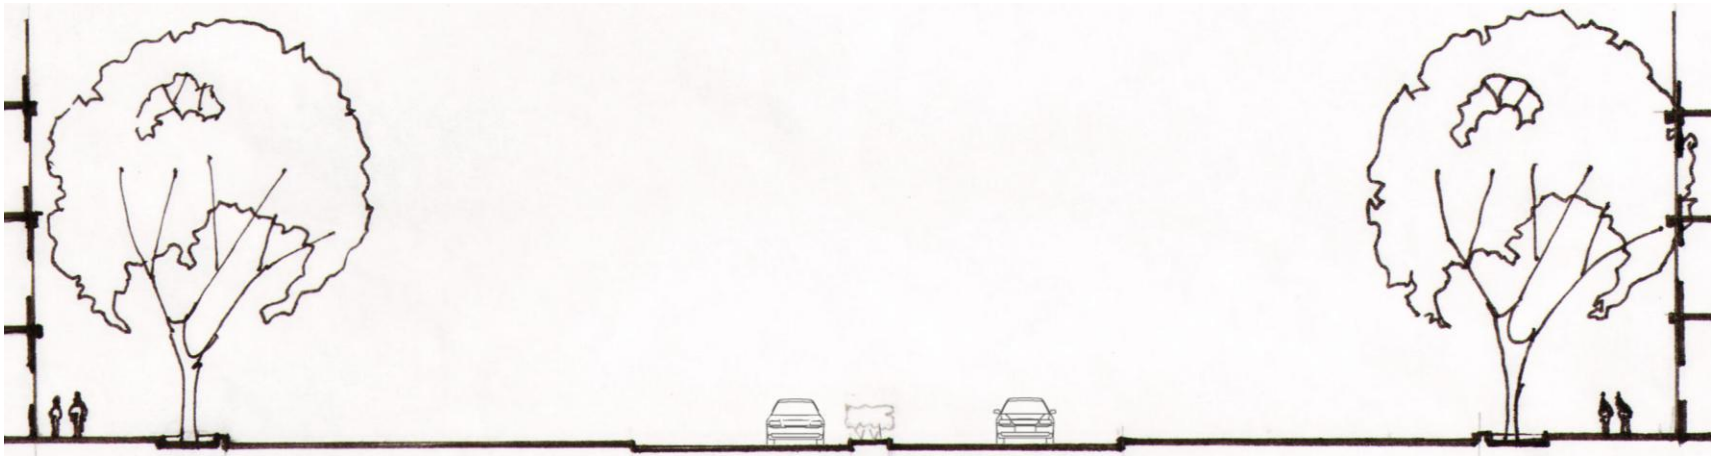

BUILDING EDGE	4.20 M SIDE WALK + CYCLE LANE	1.80M GREEN BUFFER	3.75M ANGULAR PARKING	3.00M SERVICE LANE	3.75M ANGULAR PARKING	6.00M CARRIAGE WAY	1.45M CENTRAL GREEN BUFFER	6.00M CARRIAGE WAY	3.75 M ANGULAR PARKING	3.00M SERVICE LANE	2.30M PARALLEL PARKING	1.80M GREEN BUFFER	4.20 M SIDE WALK + CYCLE LANE	BUILDING EDGE

45 M WIDE ROAD VARIATION OPTION 2

Length - 65 M
Car Parking - 39

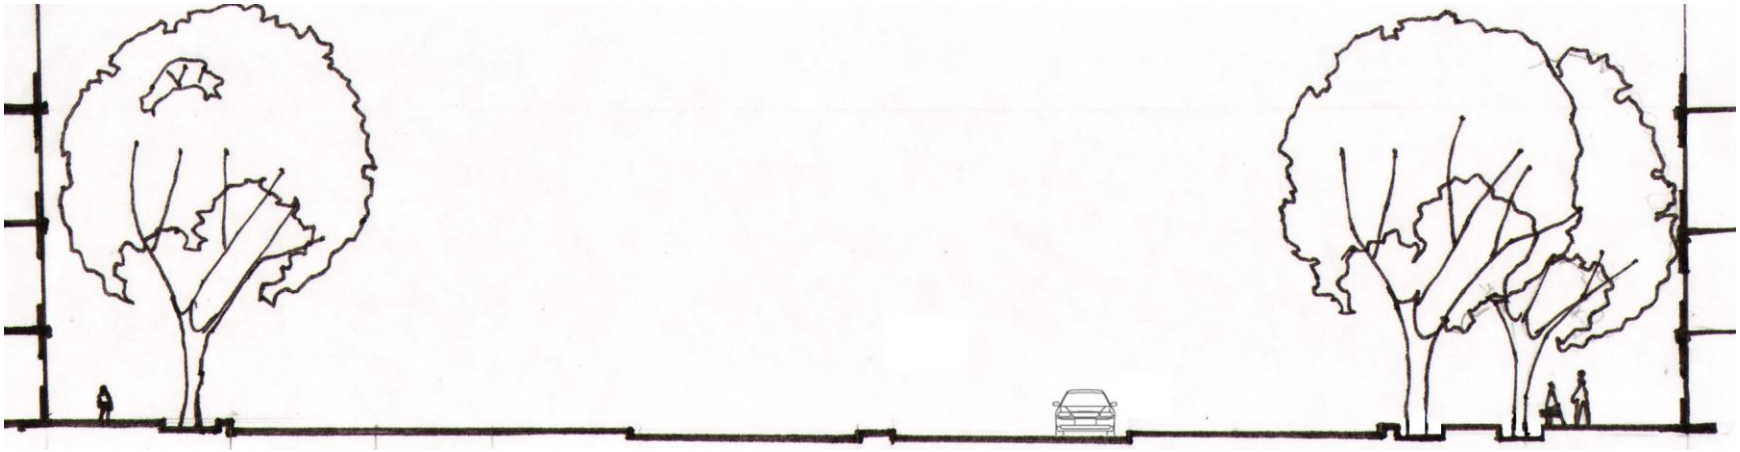

BUILDING EDGE	4.20 M SIDE WALK + CYCLE LANE	1.80M GREEN BUFFER	3.75M ANGULAR PARKING	3.00M SERVICE LANE	3.75M ANGULAR PARKING	6.00M CARRIAGE WAY	1.45M CENTRAL GREEN BUFFER	6.00M CARRIAGE WAY	3.00M SERVICE LANE	3.75M ANGULAR PARKING	1.80M GREEN BUFFER	6.50 M SIDE WALK + CYCLE LANE	BUILDING EDGE

45 M WIDE ROAD VARIATION OPTION 3

Length - 65 M
Car Parking - 36

