PALAVA


18M WIDE ROAD VARIATIONS

September 20, 2012

M/s Prabhakar B. Bhagwat

18M WIDE ROAD VARIATIONS


Length – 120 M
Car parking 72

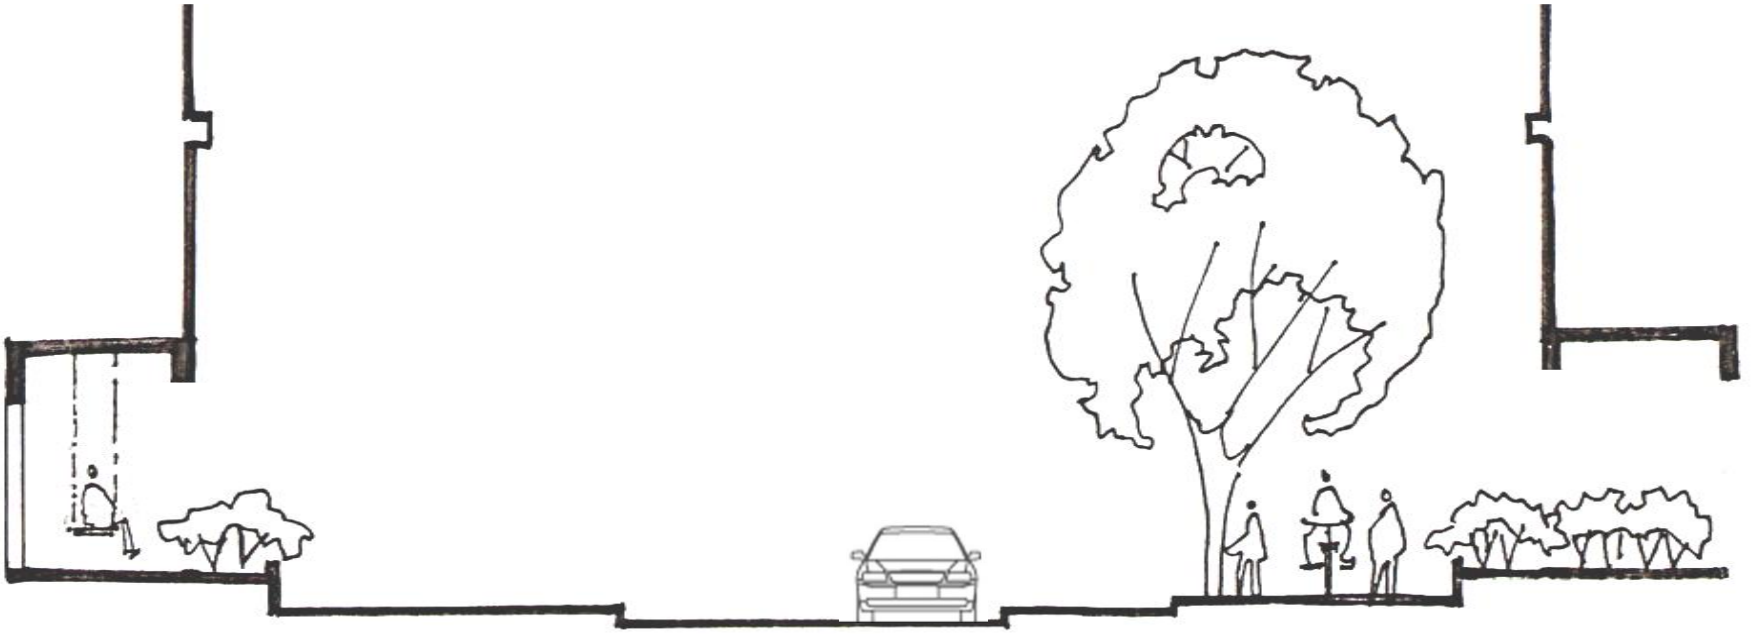

1.25 M	4.5 M	5M	2.3M	3.7M	1.25M	
BUILDING EDGE	GREEN BUFFER	PARKING (PERPENDICULAR)	CARRIAGE WAY	PARKING (PARALLEL)	SIDE WALK	GREEN BUFFER	BUILDING EDGE

18M WIDE ROAD VARIATIONS


Length – 120 M
Car parking 40

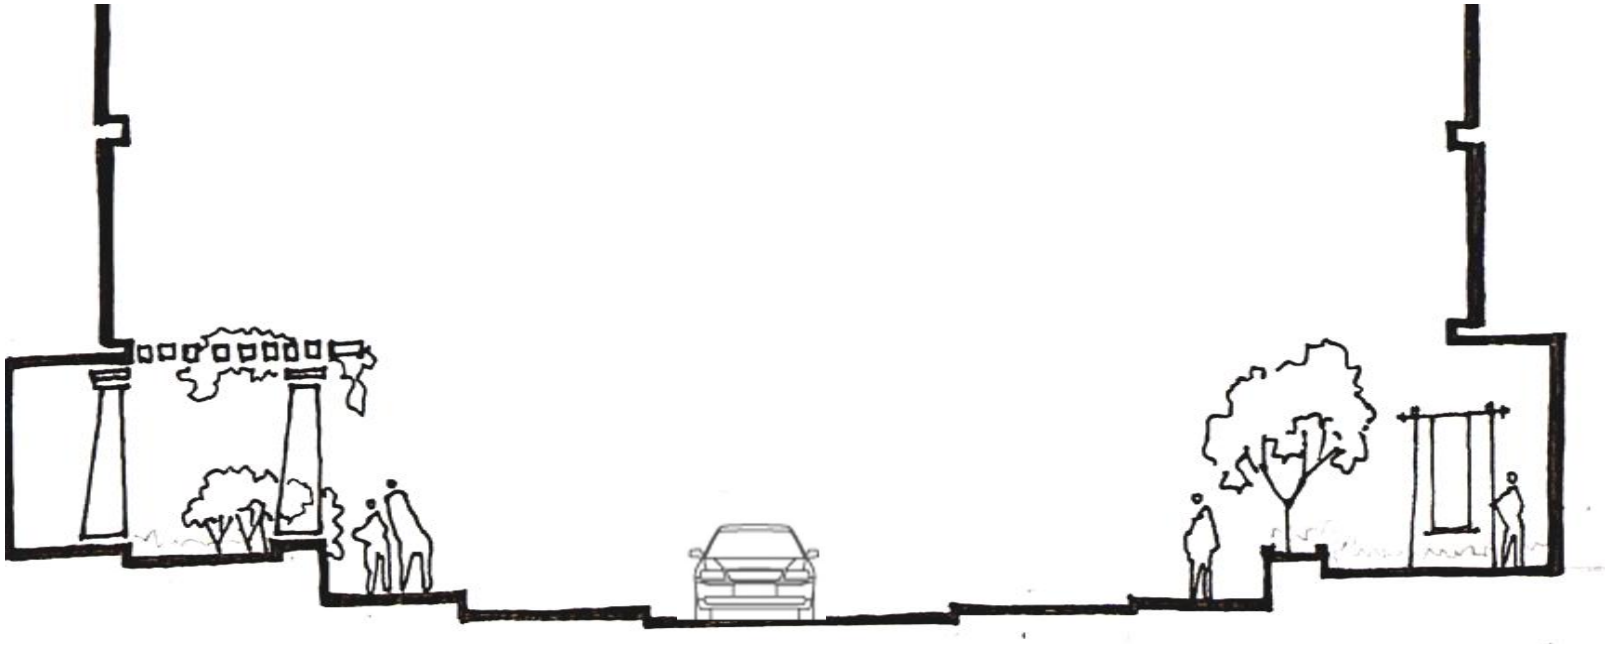

2.75 M	1.7 M	2.3M	4.5M	2.3M	1.7M	2.75M	
BUILDING EDGE	GREEN BUFFER	SIDE WALK	PARKING (PARALLEL)	CARRIAGE WAY	PARKING (PARALLEL)	SIDE WALK	GREEN BUFFER	BUILDING EDGE


18M WIDE ROAD VARIATIONS

Length – 120 M
Car parking 52

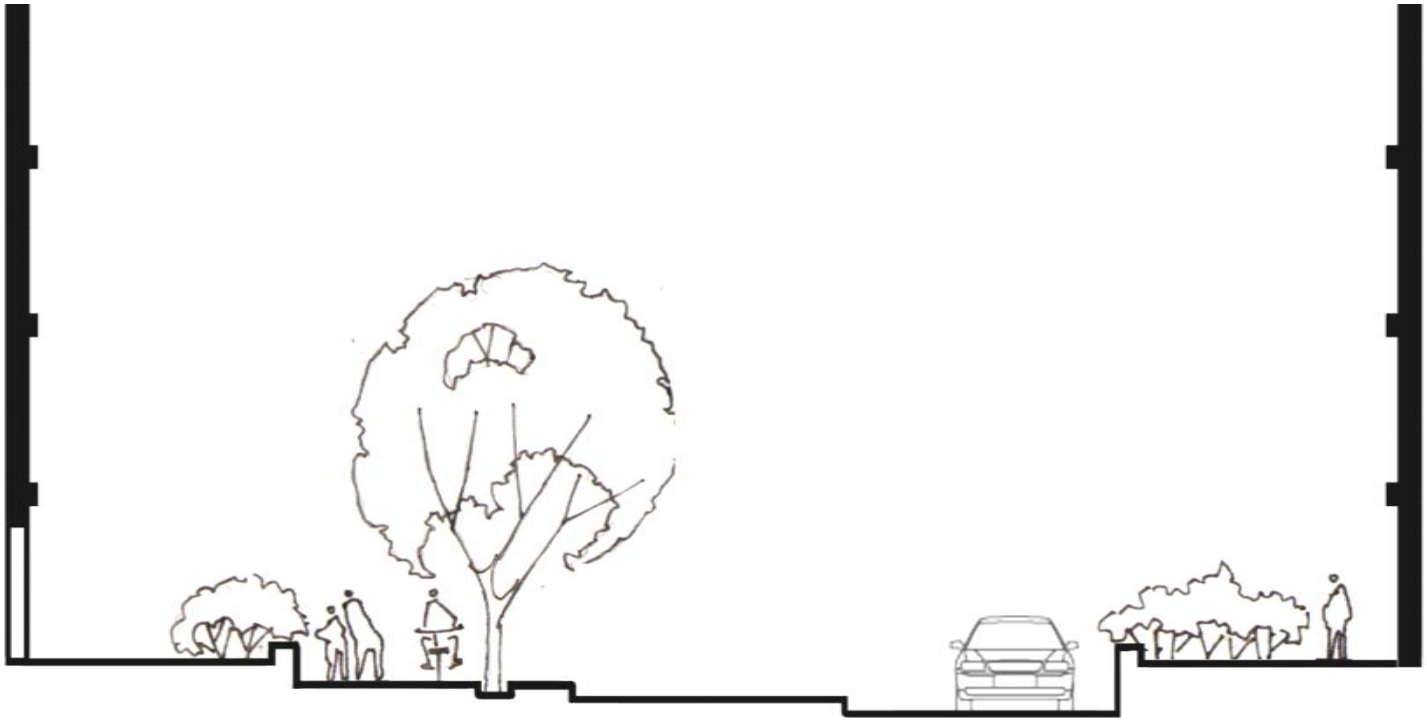

18M WIDE ROAD VARIATIONS

Length – 120 M
Car parking 72

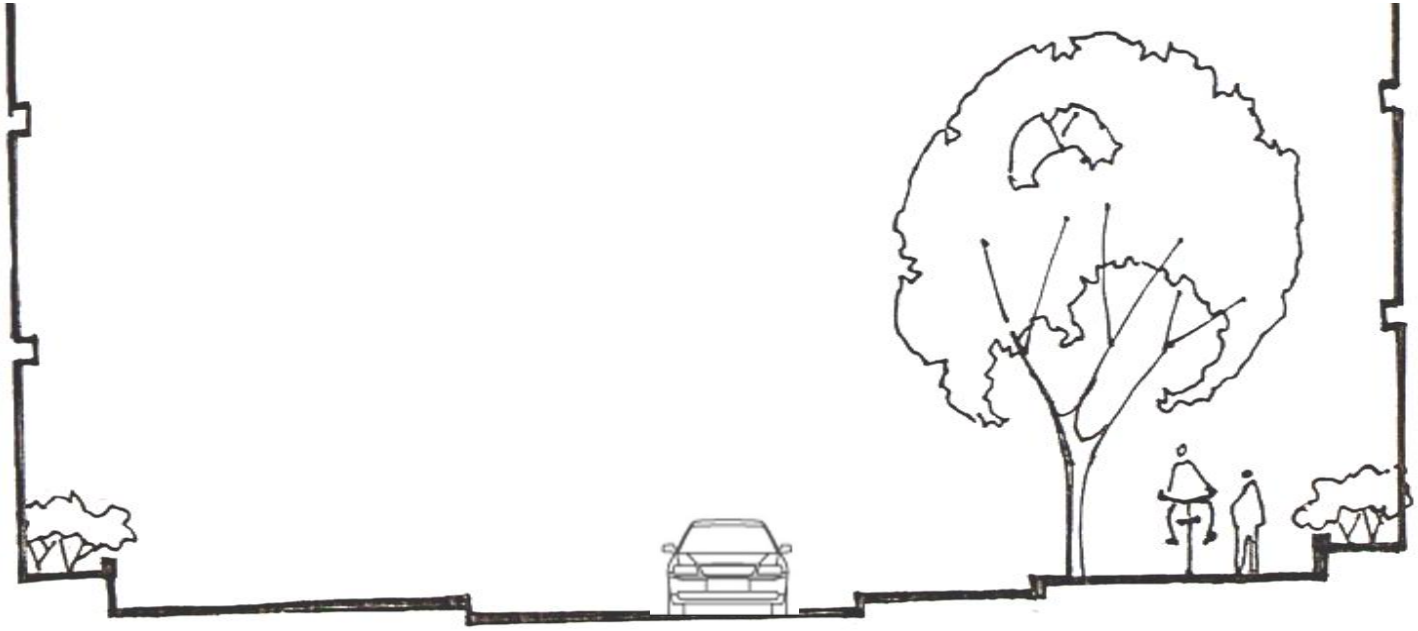

BUILDING EDGE	1. 25M GREEN BUFFER	4.5 M PARKING (PERPENDICULARL)	5M CARRIAGE WAY	2.3M PARKING (PARALLEL)	3.7M SIDE WALK	1.25 GREEN BUFFER	BUILDING EDGE

18M WIDE ROAD VARIATIONS

Length – 120 M
Car parking 0



4.5M	4.5 M	4.5M	4.5M	
BUILDING EDGE	GREEN BUFFER	SIDE WALK	CARRIAGE WAY	GREEN BUFFER	BUILDING EDGE