
# Palava - Row Typologies

22-12-2012


39M WIDE ROAD

Option 1

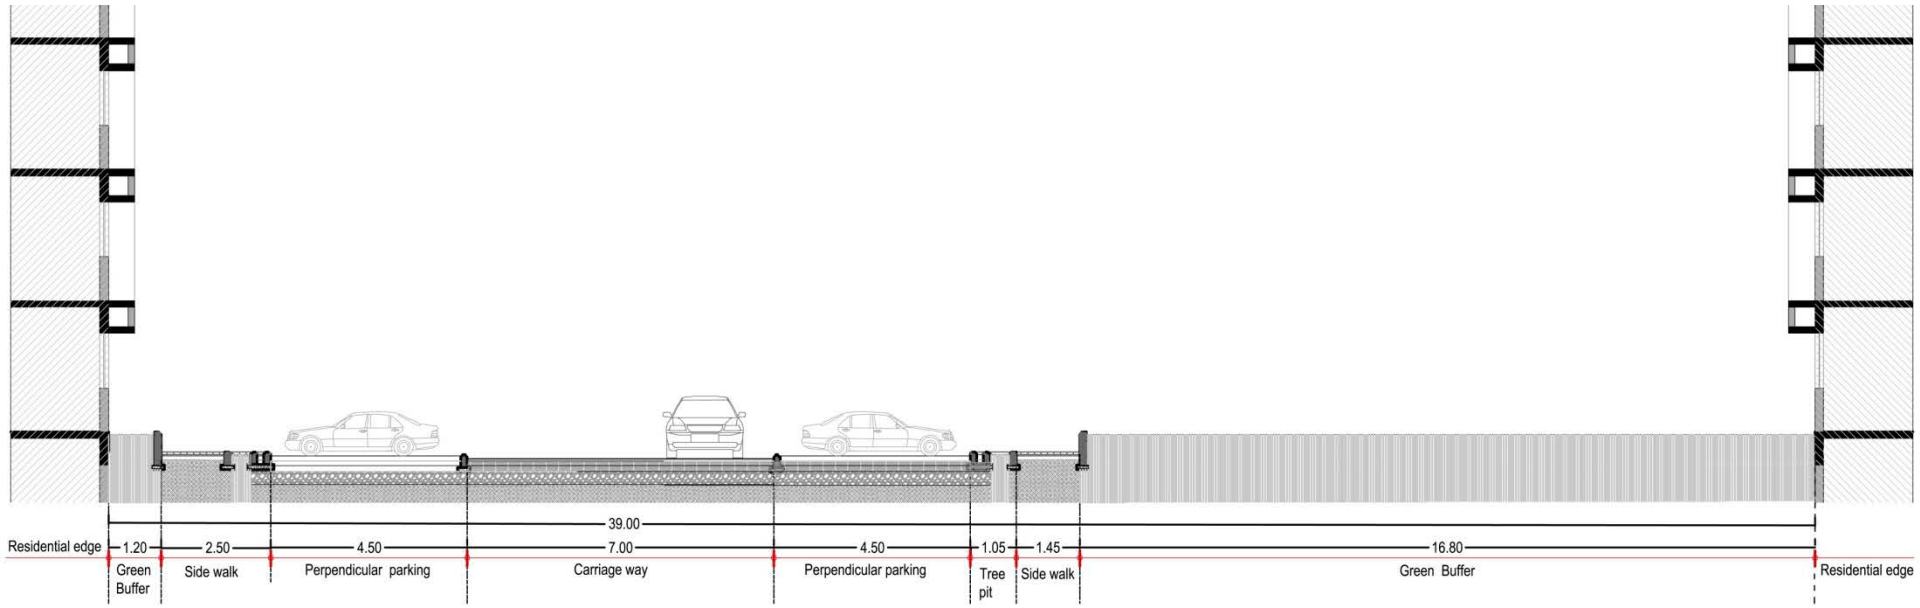


27M WIDE ROAD

Option 1

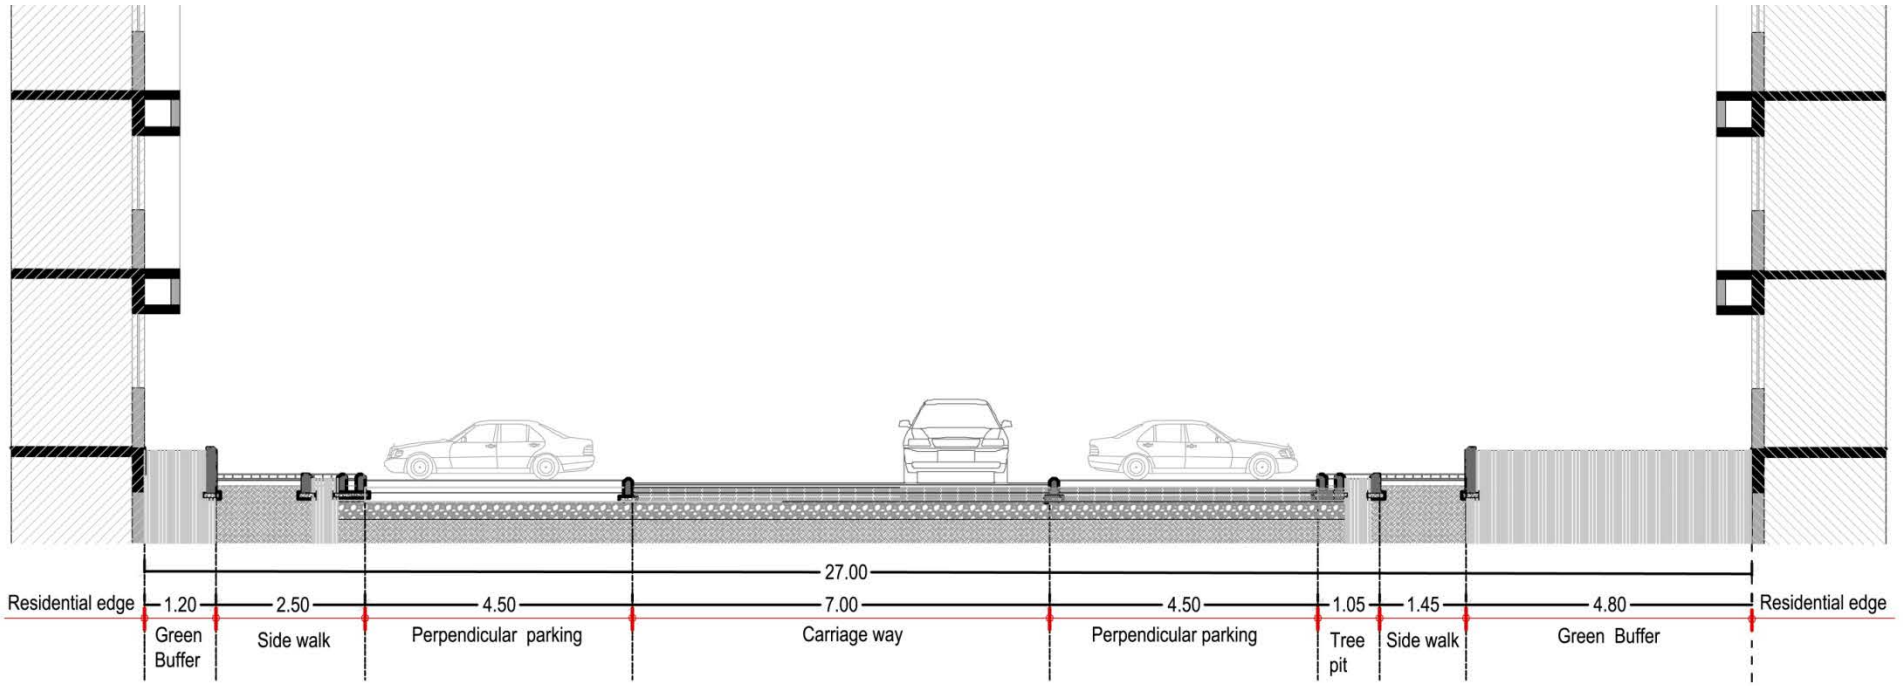



Option 2

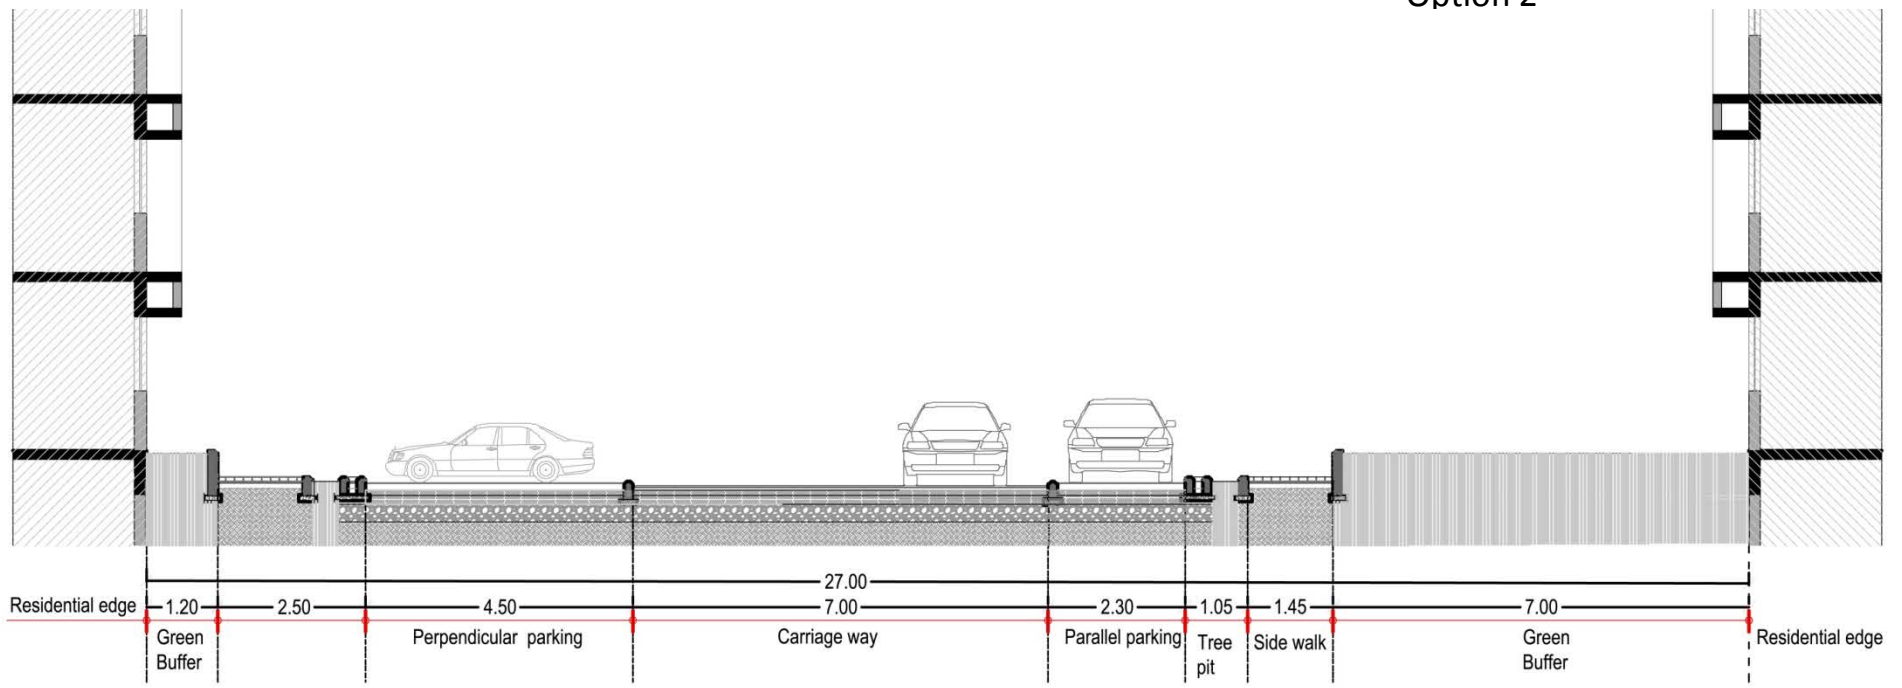


25M WIDE ROAD

Option 1

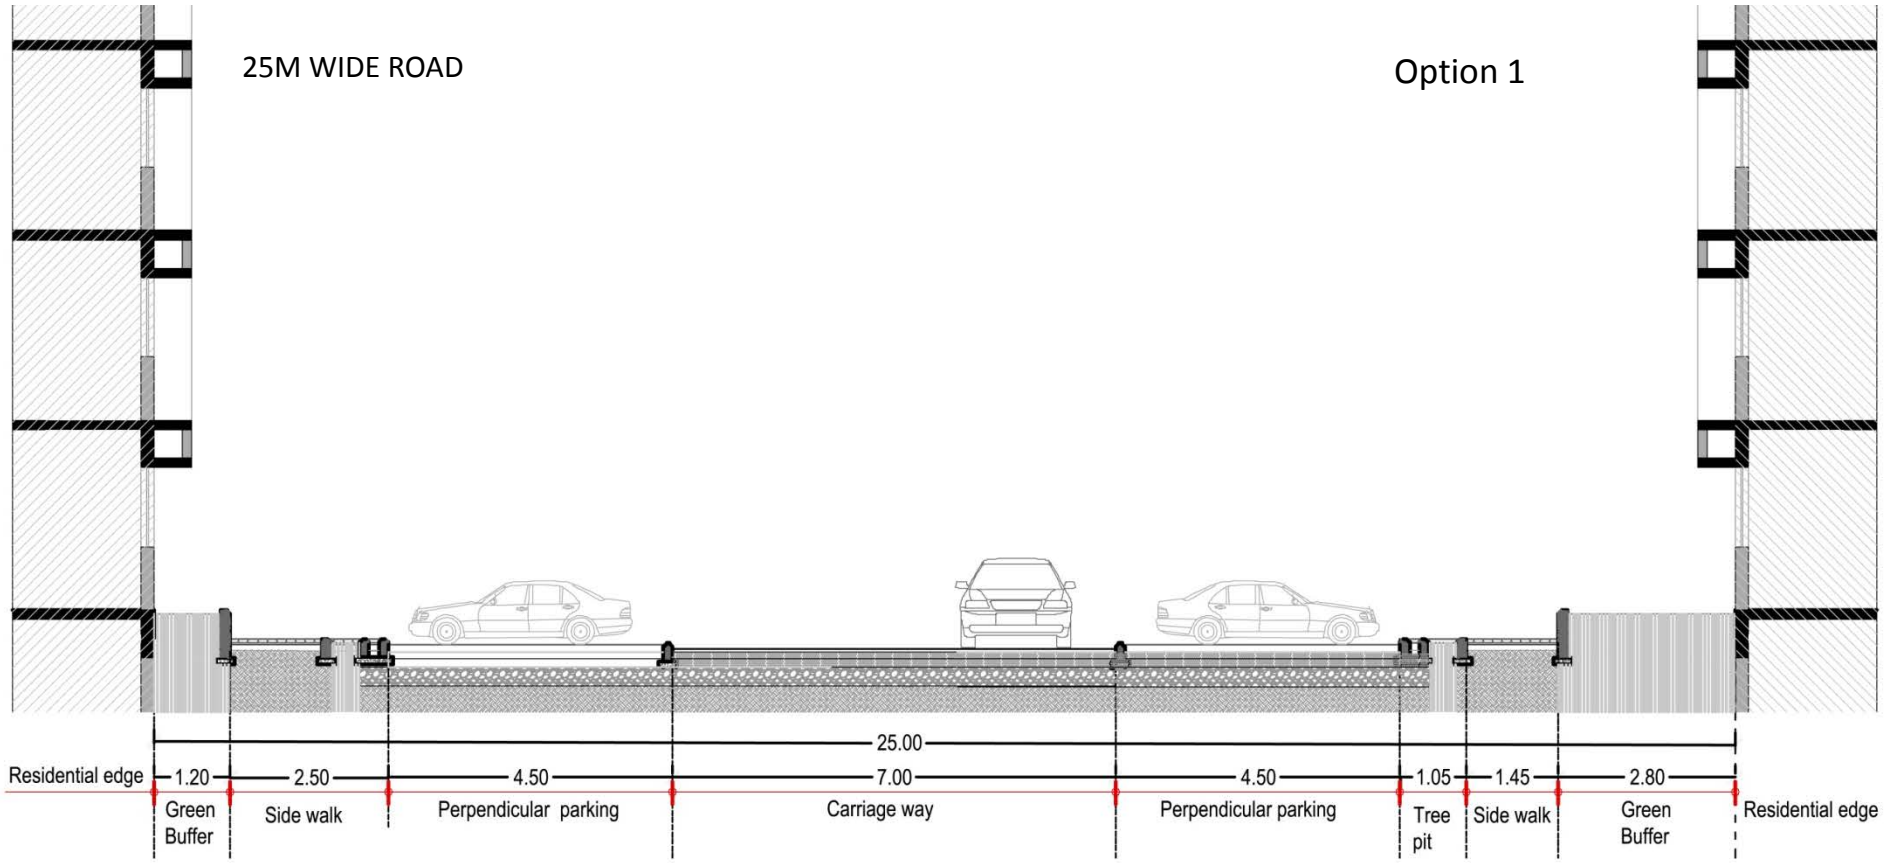



Option 2

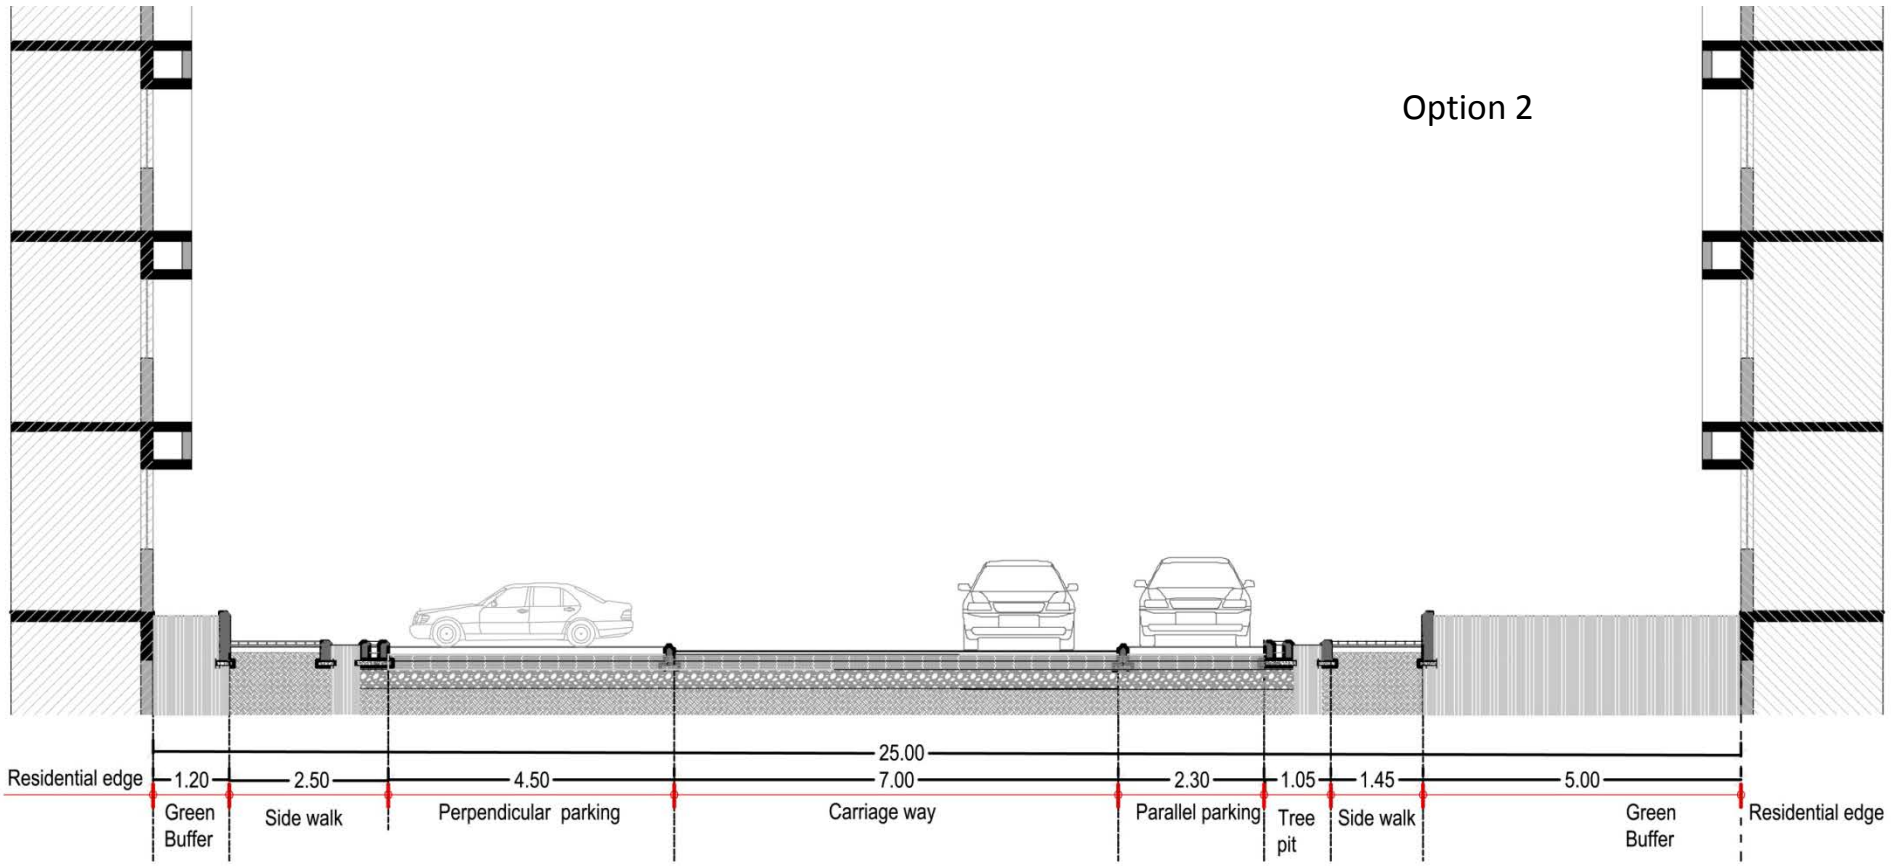


23.50M WIDE ROAD

Option 1

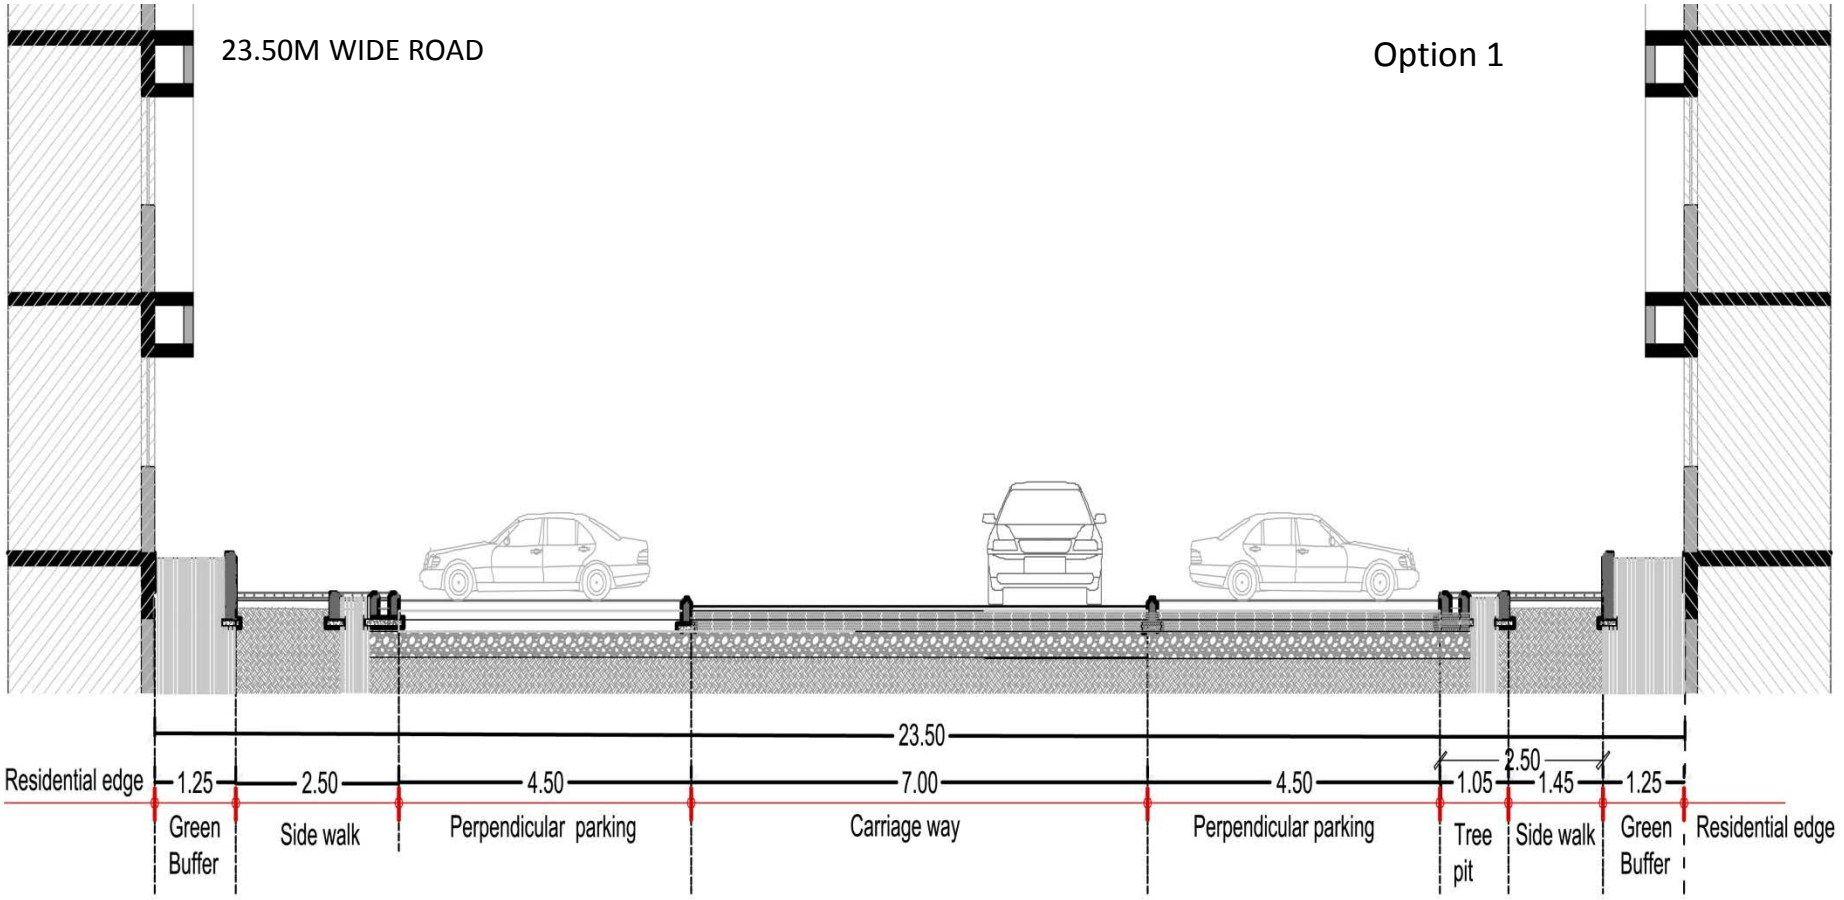



Option 2

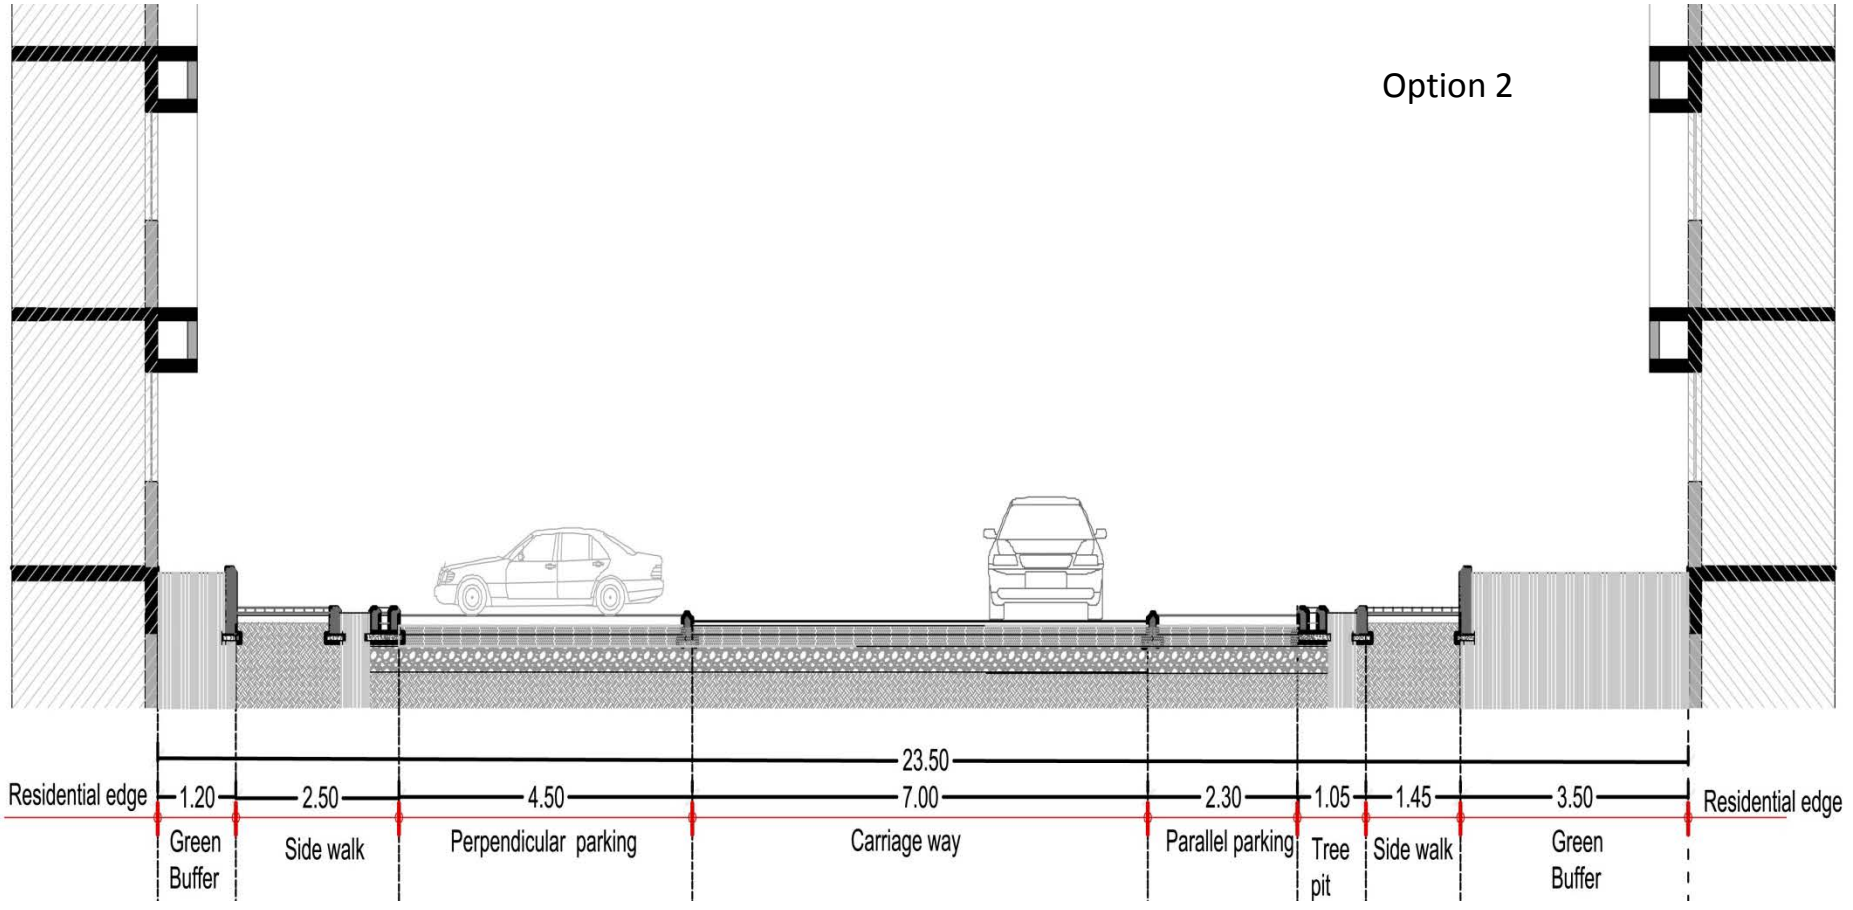

16 M WIDE ROAD

Option 1

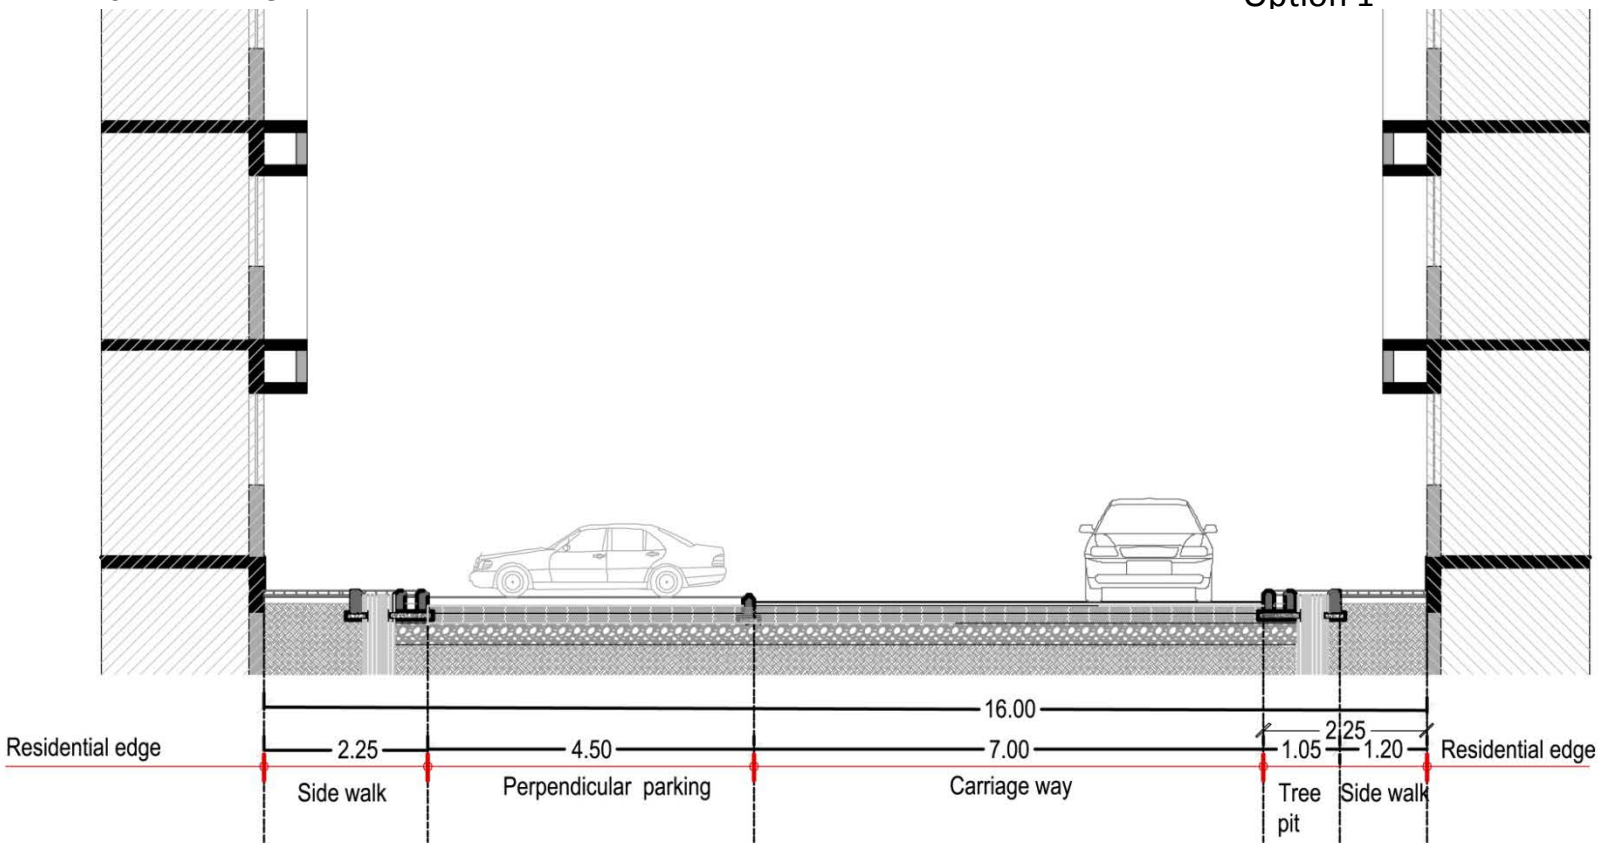


Option 2

