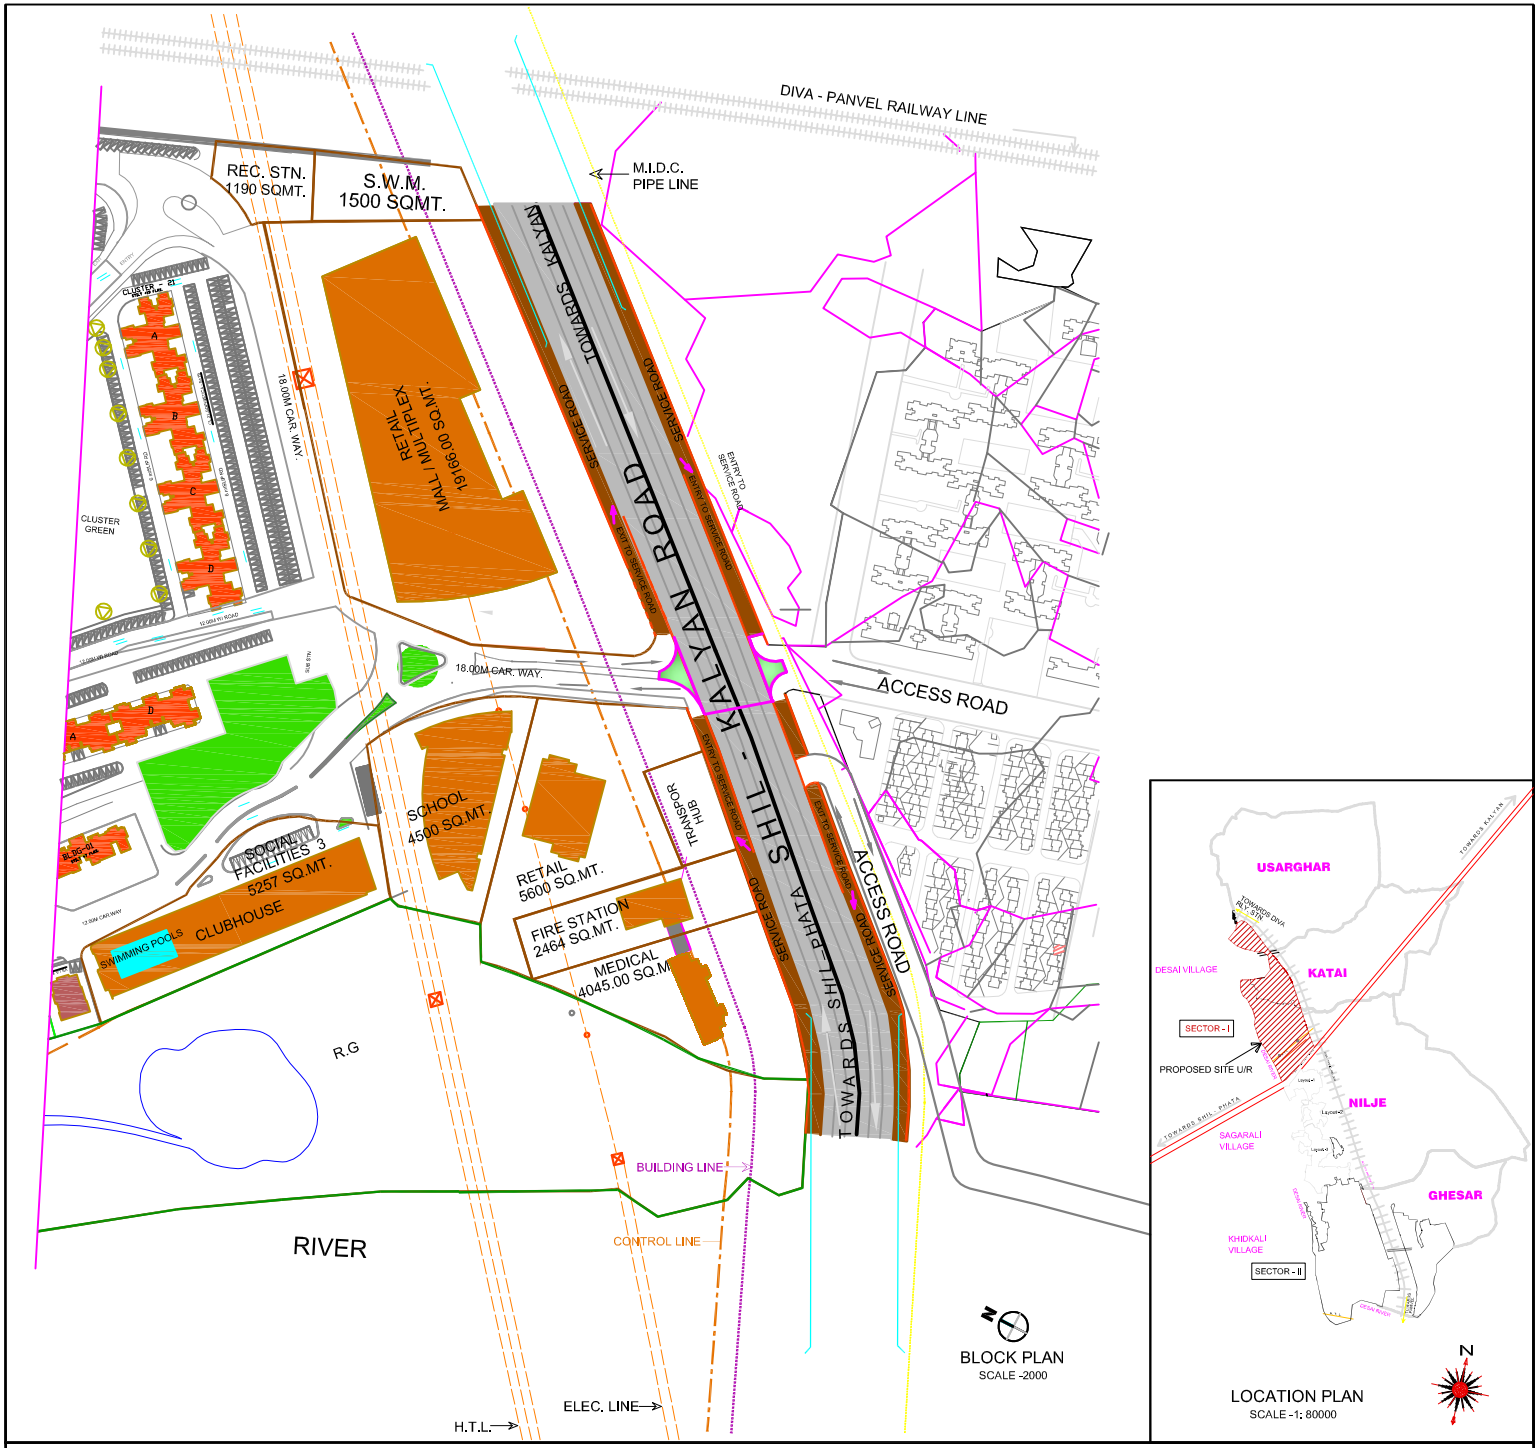


PLAN SHOWING SERVICE ROADS AT SHIL KALYAN ROAD FOR CASA BELLA PROJECT AT DOMBIVALI