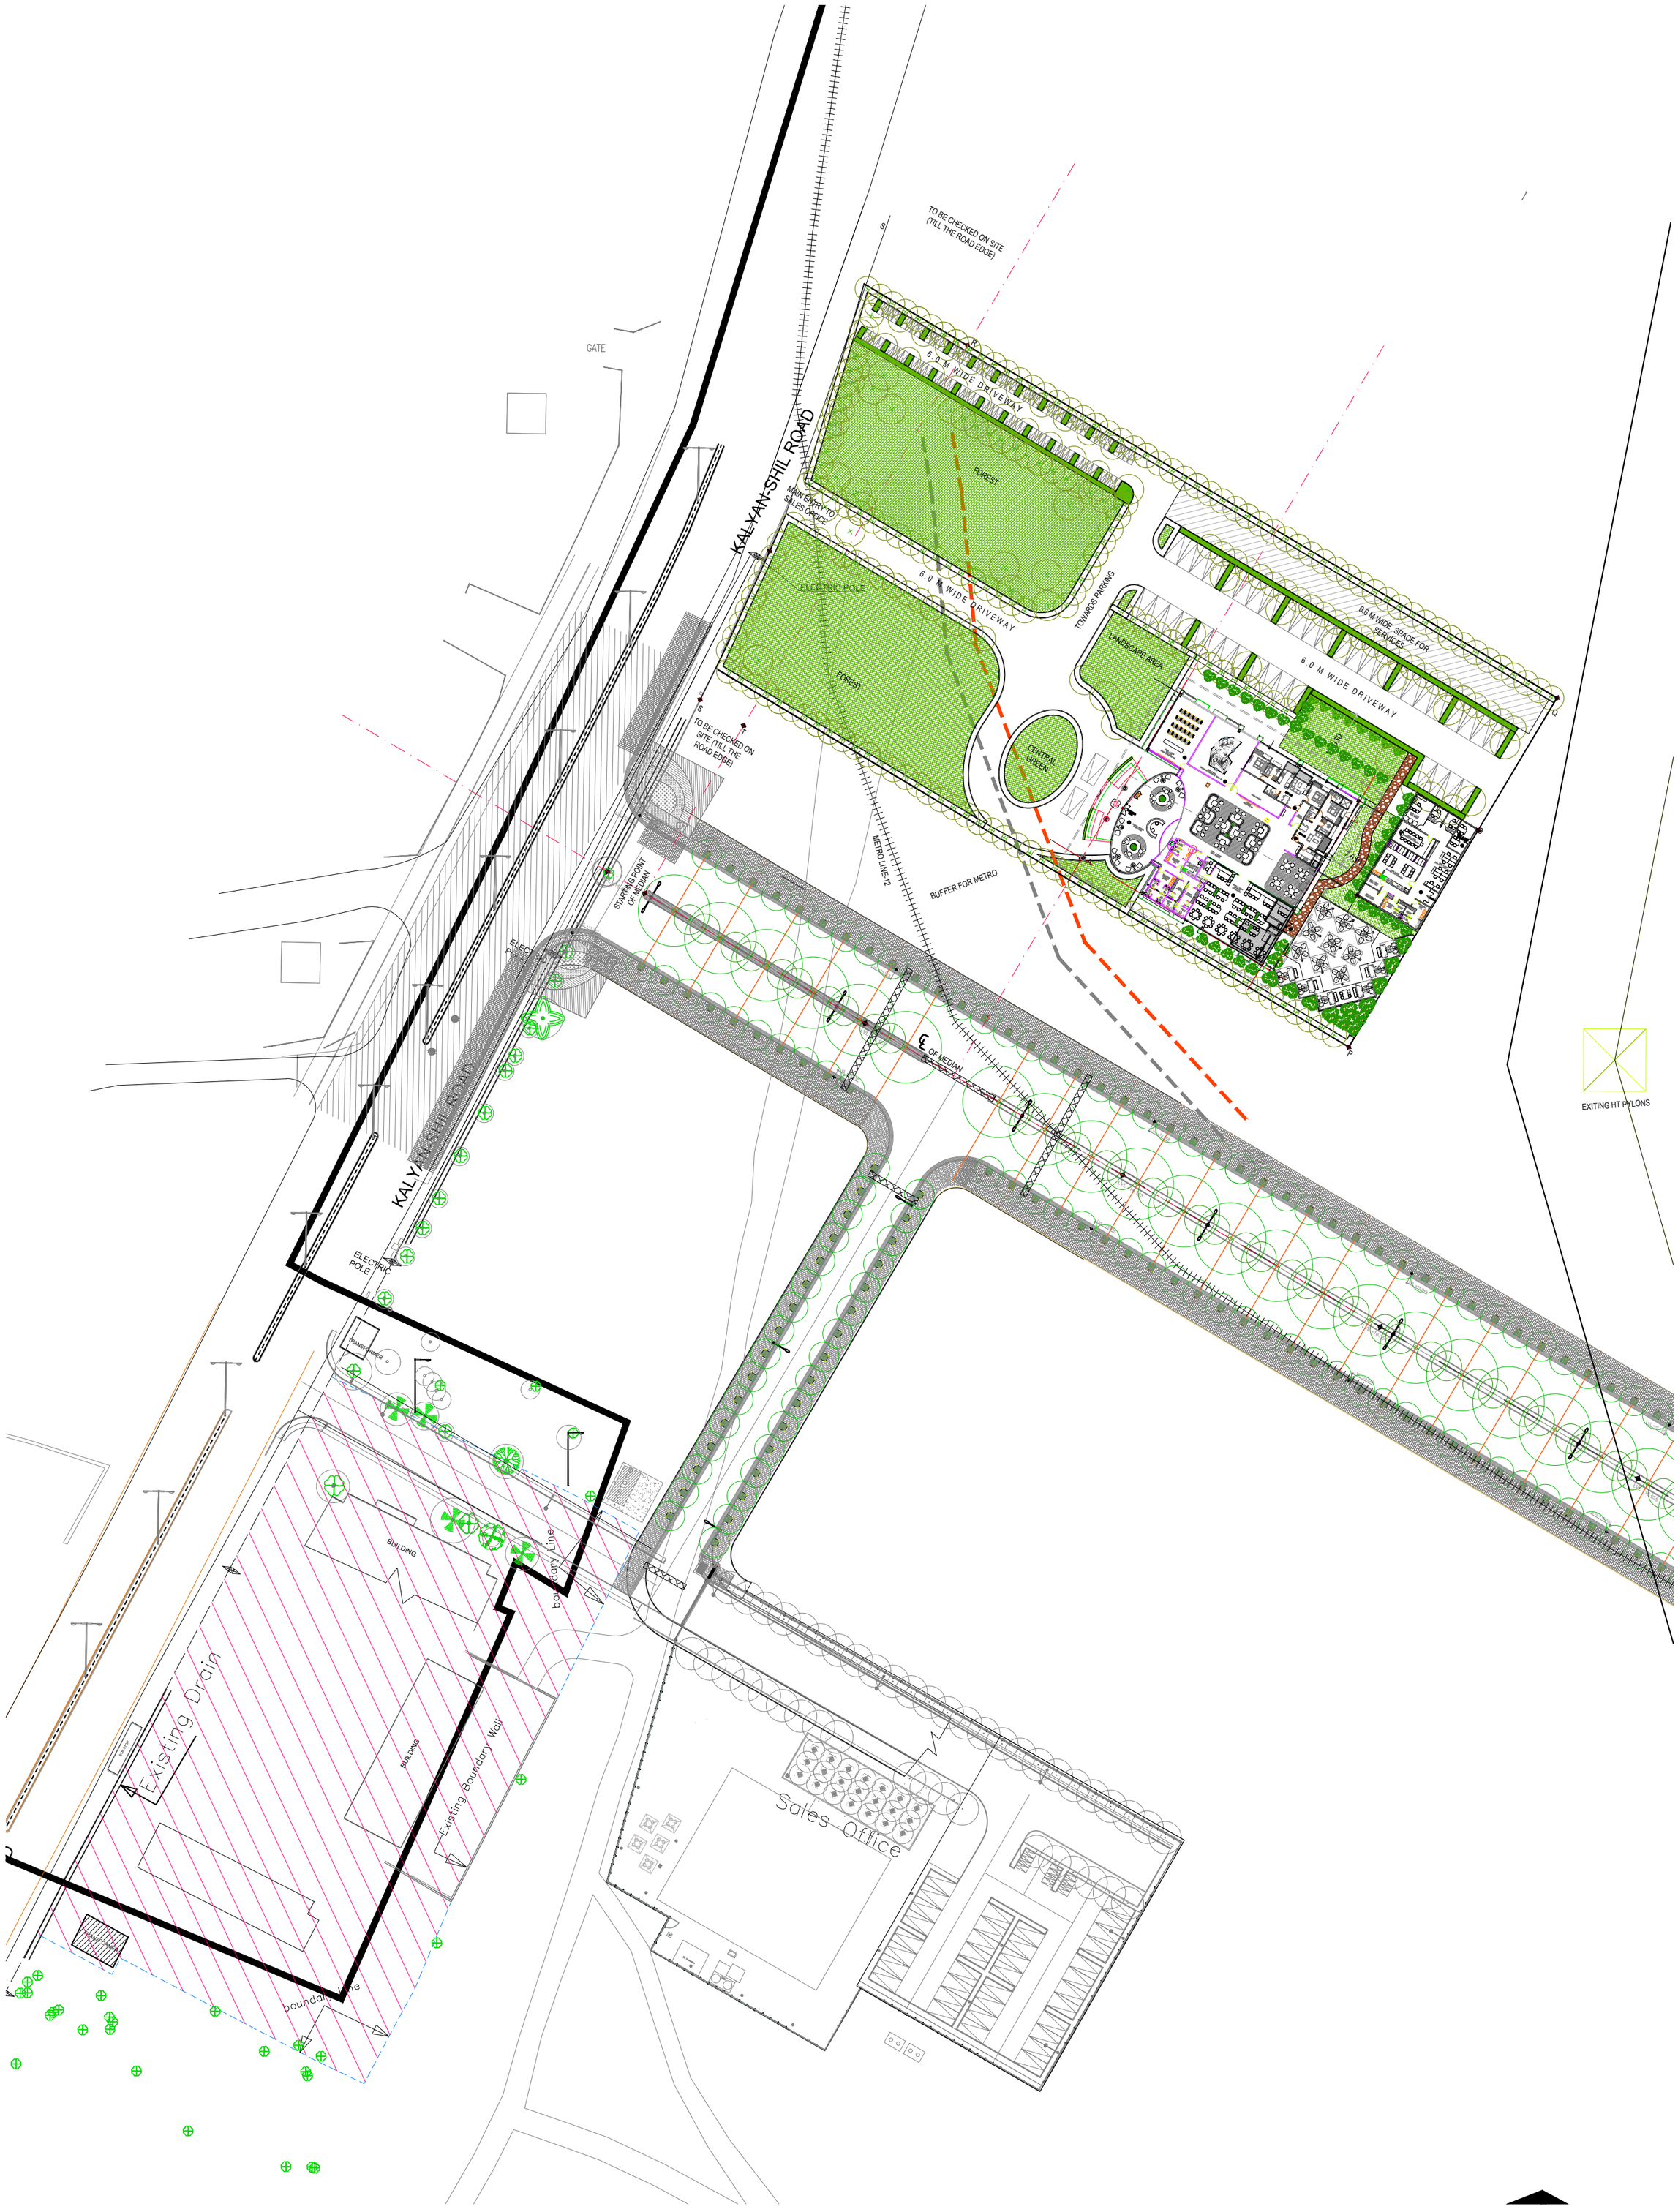

GATE
KALYAN-SHIL ROAD
TO BE CHECKED ON SITE (TILL THE ROAD EDGE)
6.0 M WIDE DRIVEWAY
FOREST
MAIN ENTRY TO SALES OFFICE
ELECTRIC POLE
TOWARDS PARKING
LANDSCAPE AREA
6.6 M WIDE SPACE FOR SERVICES
CENTRAL GREEN
TO BE CHECKED ON SITE (TILL THE ROAD EDGE)
METRO LINE-12
BUFFER FOR METRO
STARTING POINT OF MEDIAN
℄ OF MEDIAN
EXITING HT PYLONS
BUILDING
Boundary Line
Existing Boundary Wall
Sales Office

1:0.75