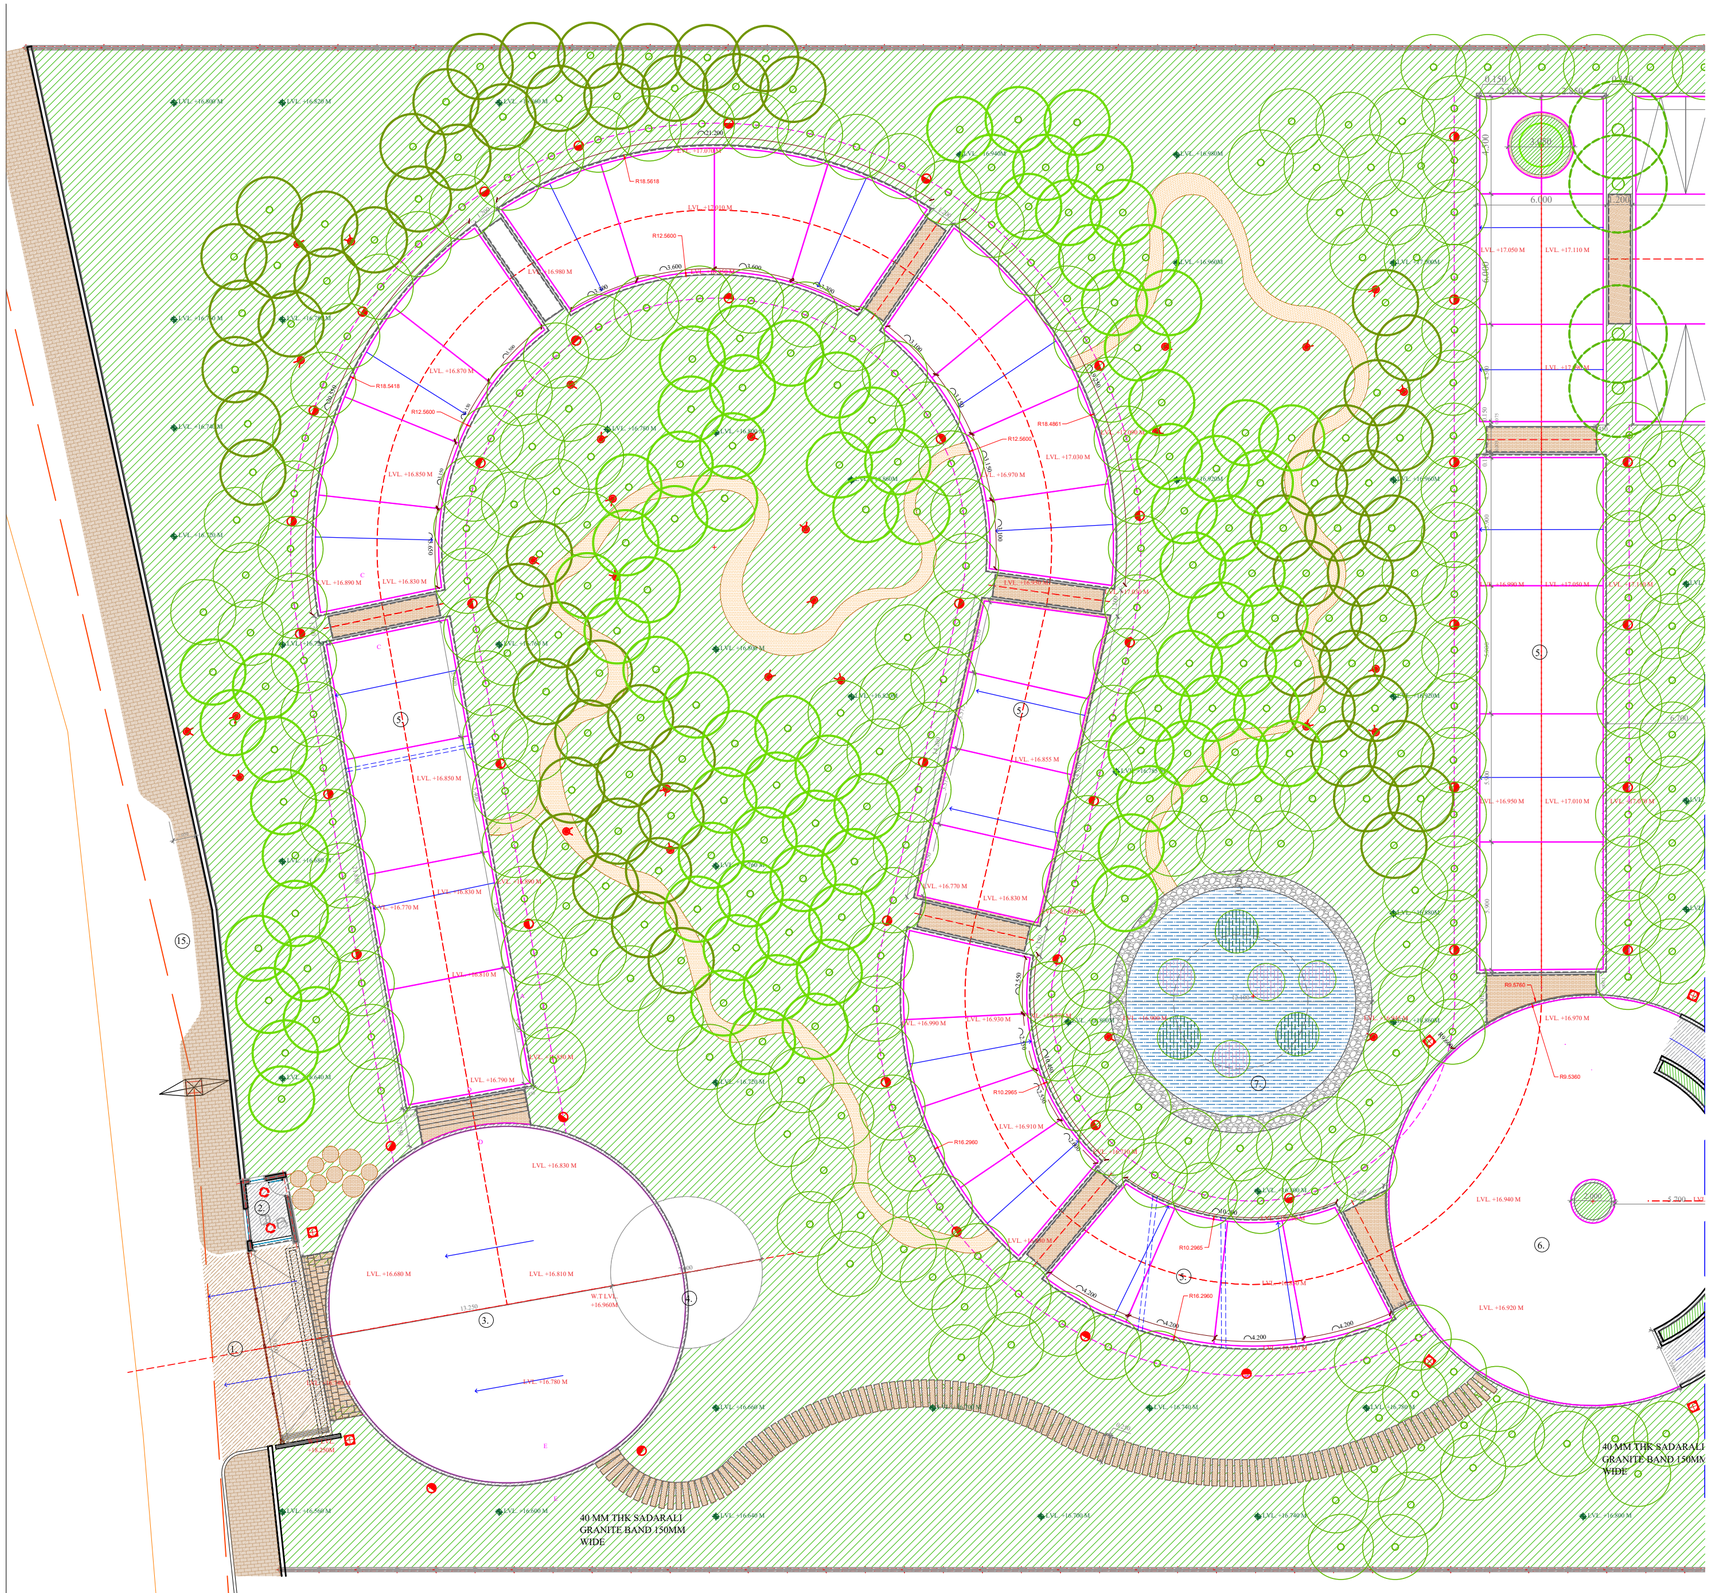


SALES GALLERY AT PALAVA PHASE 2B