

PALAVA - PREMIER 2B - SALES GALLERY PBB Comments / Observations

E1 - WAYFINDING SIGNAGE

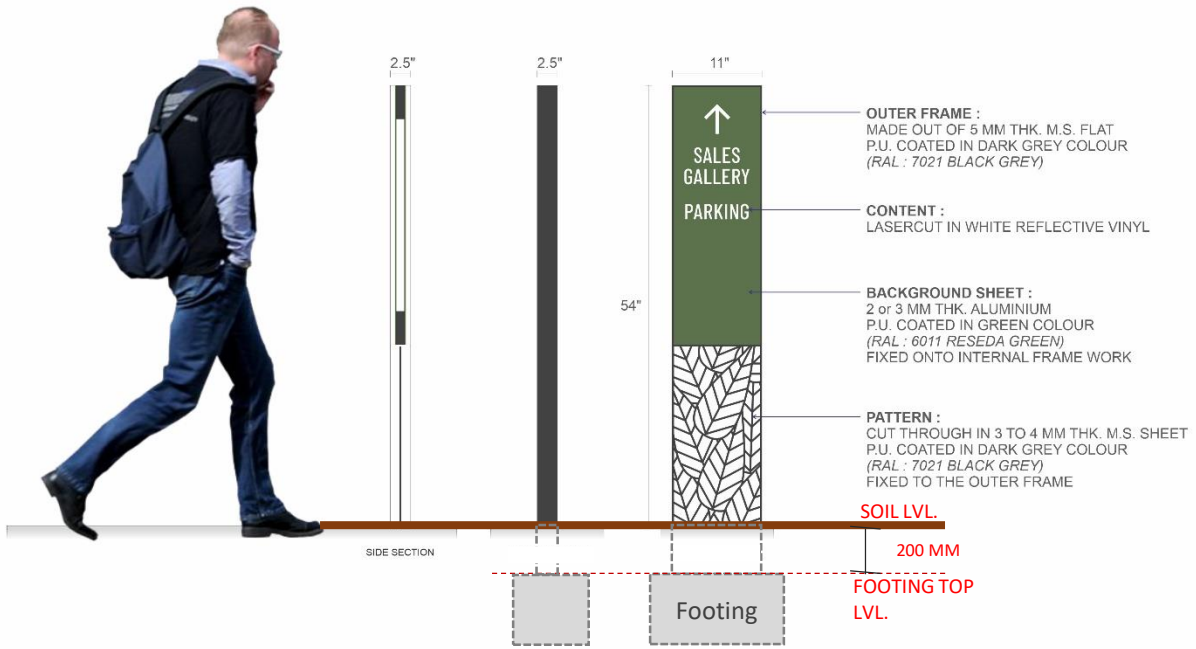

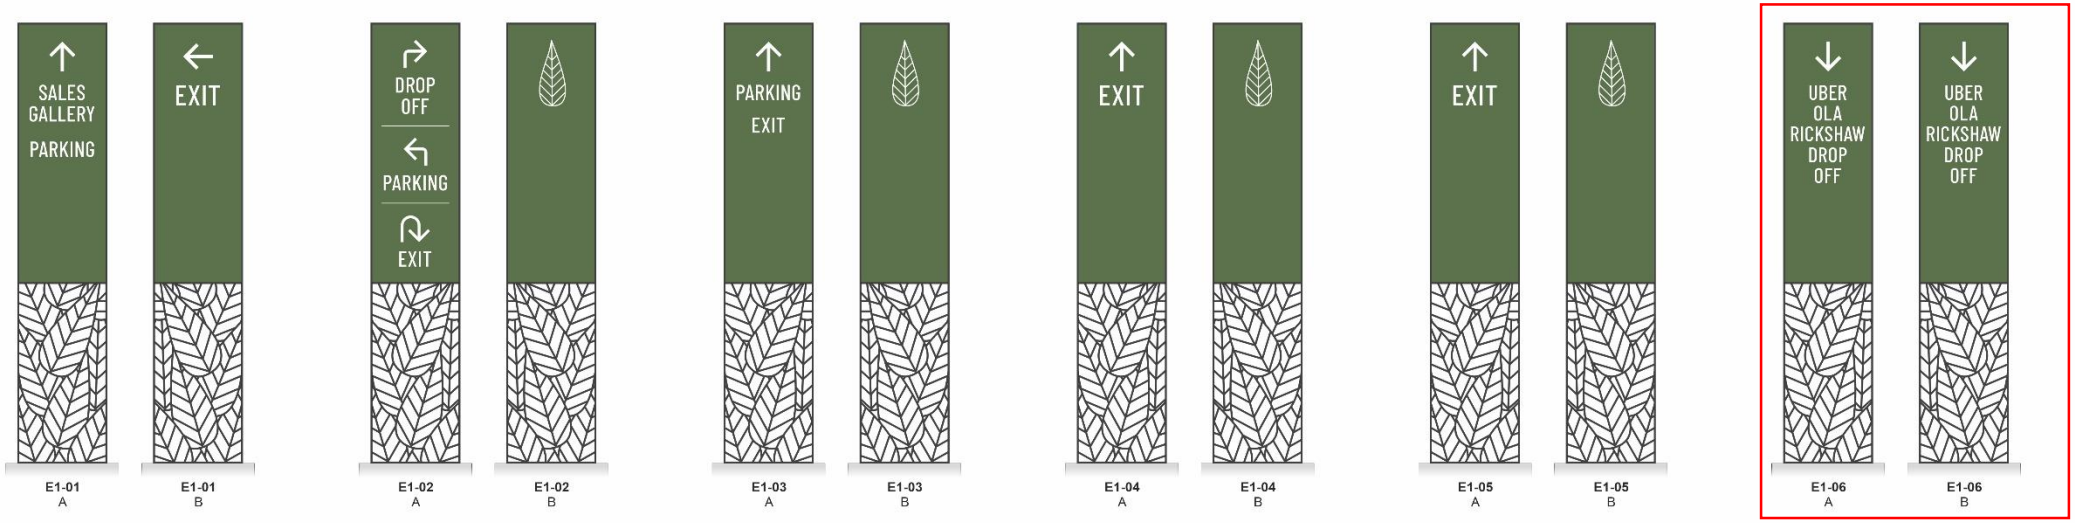

NOT REQUIRED AS THIS PROVISION IS MADE OUTSDE THE SITE



PLEASE REFER SIGNAGE LOCATION PLAN IN AUTOCAD - ATTACHED SEPARATELY.

graphics beyond