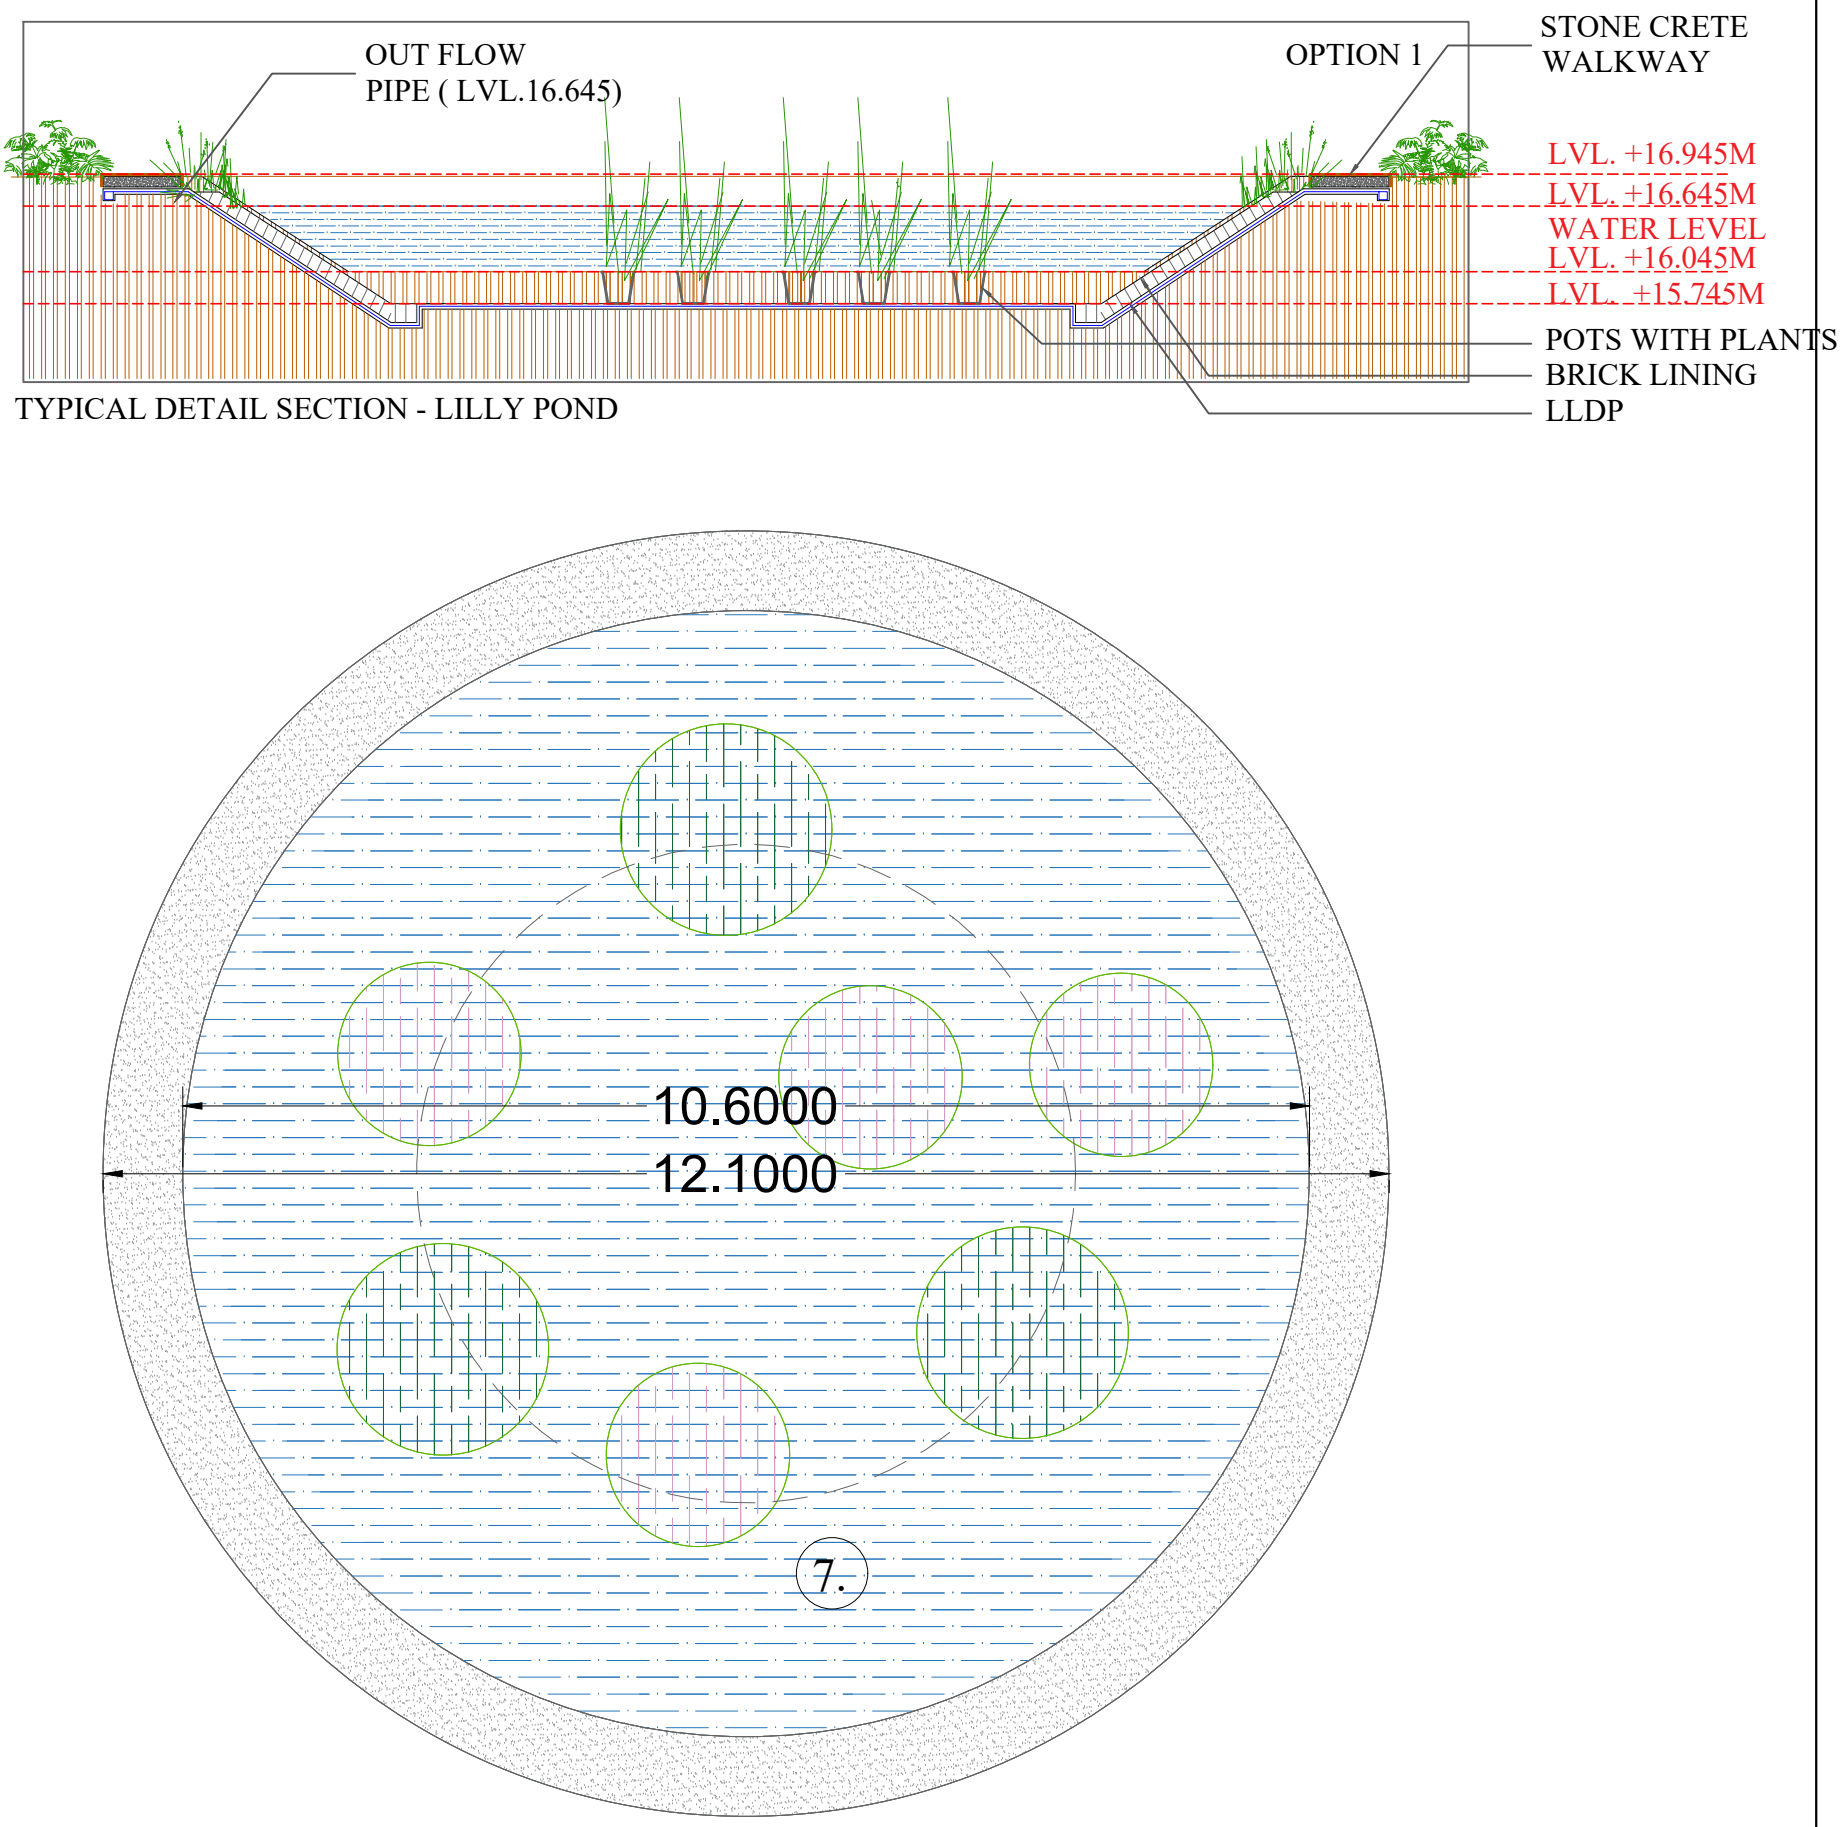


TYPICAL DETAIL SECTION - LILLY POND

TYPICAL DETAIL SECTION - LILLY POND
PLAN - LILLY POND