
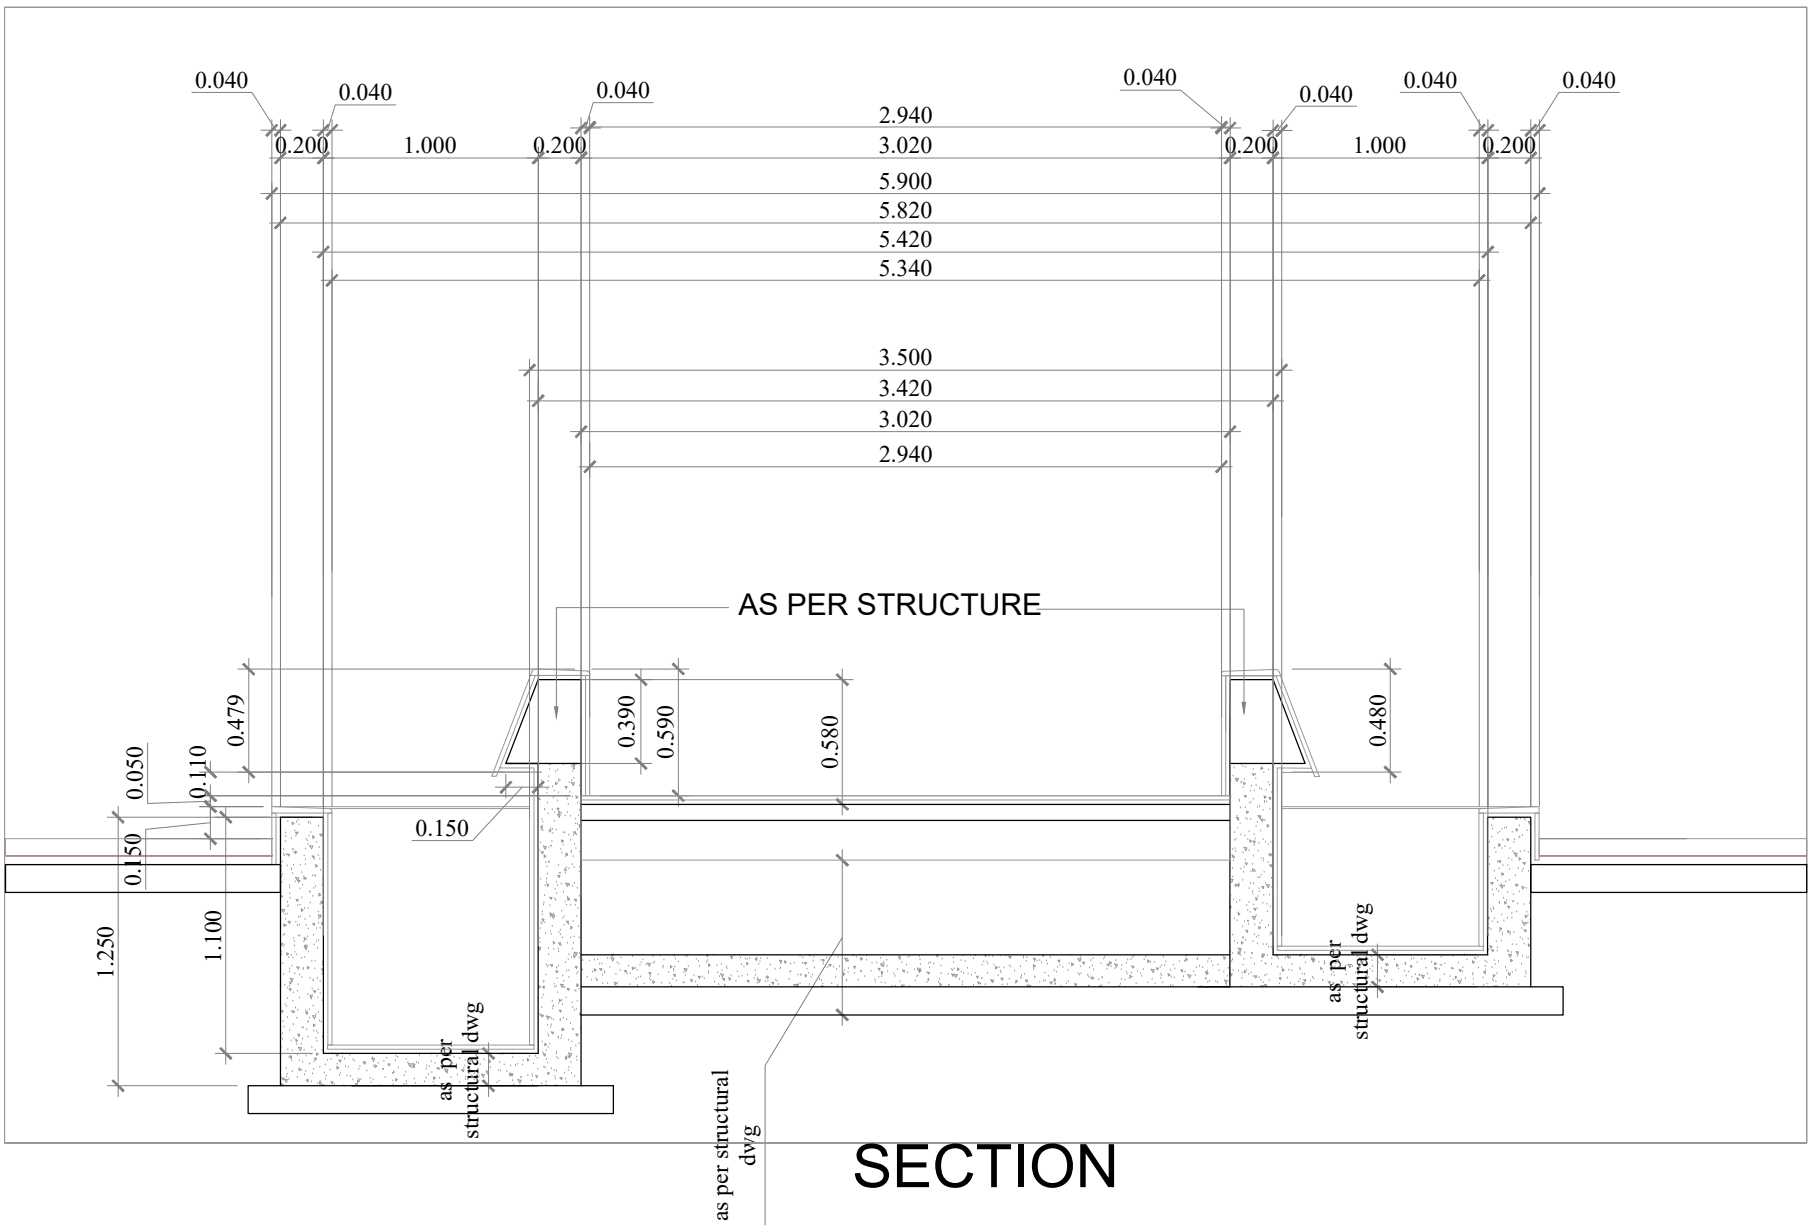


SECTION

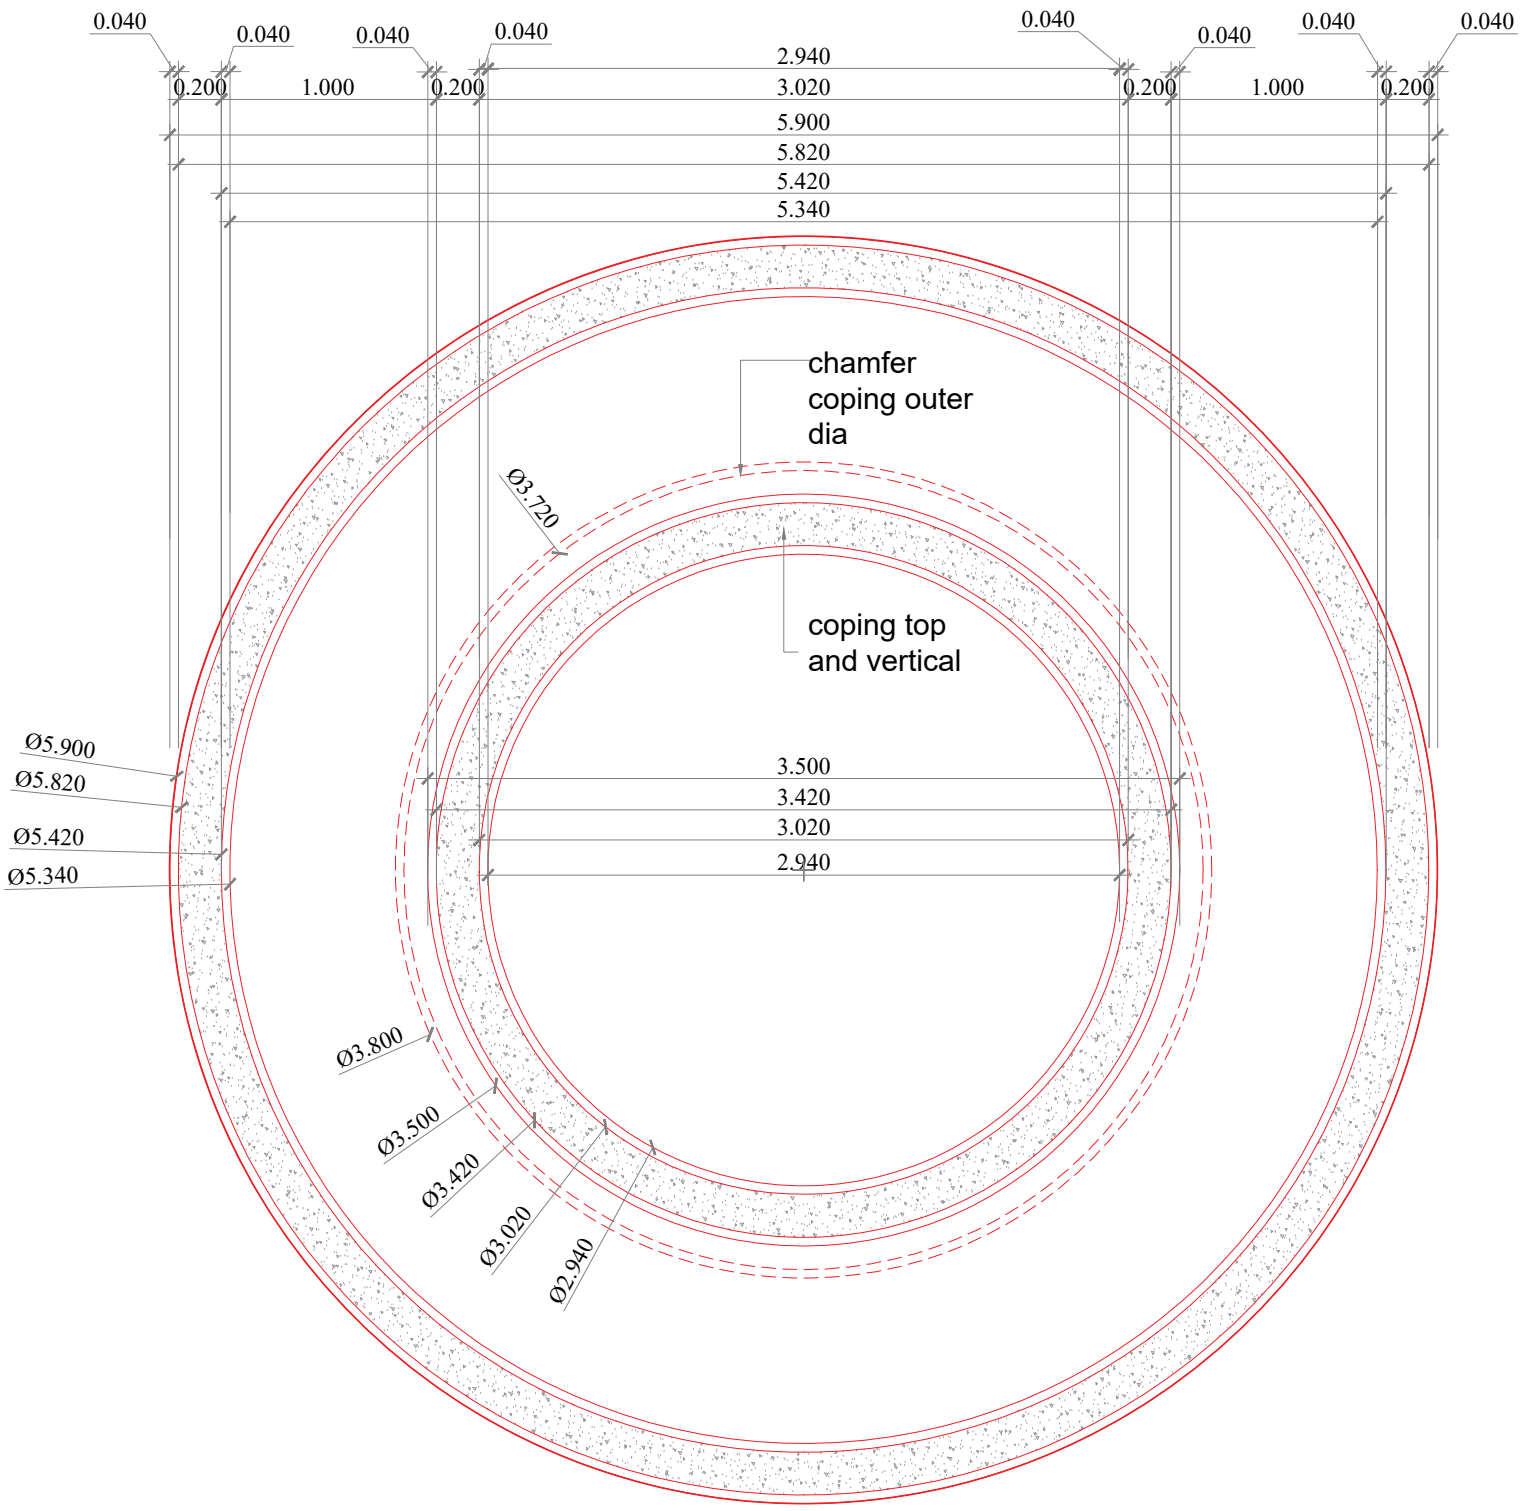

PLAN