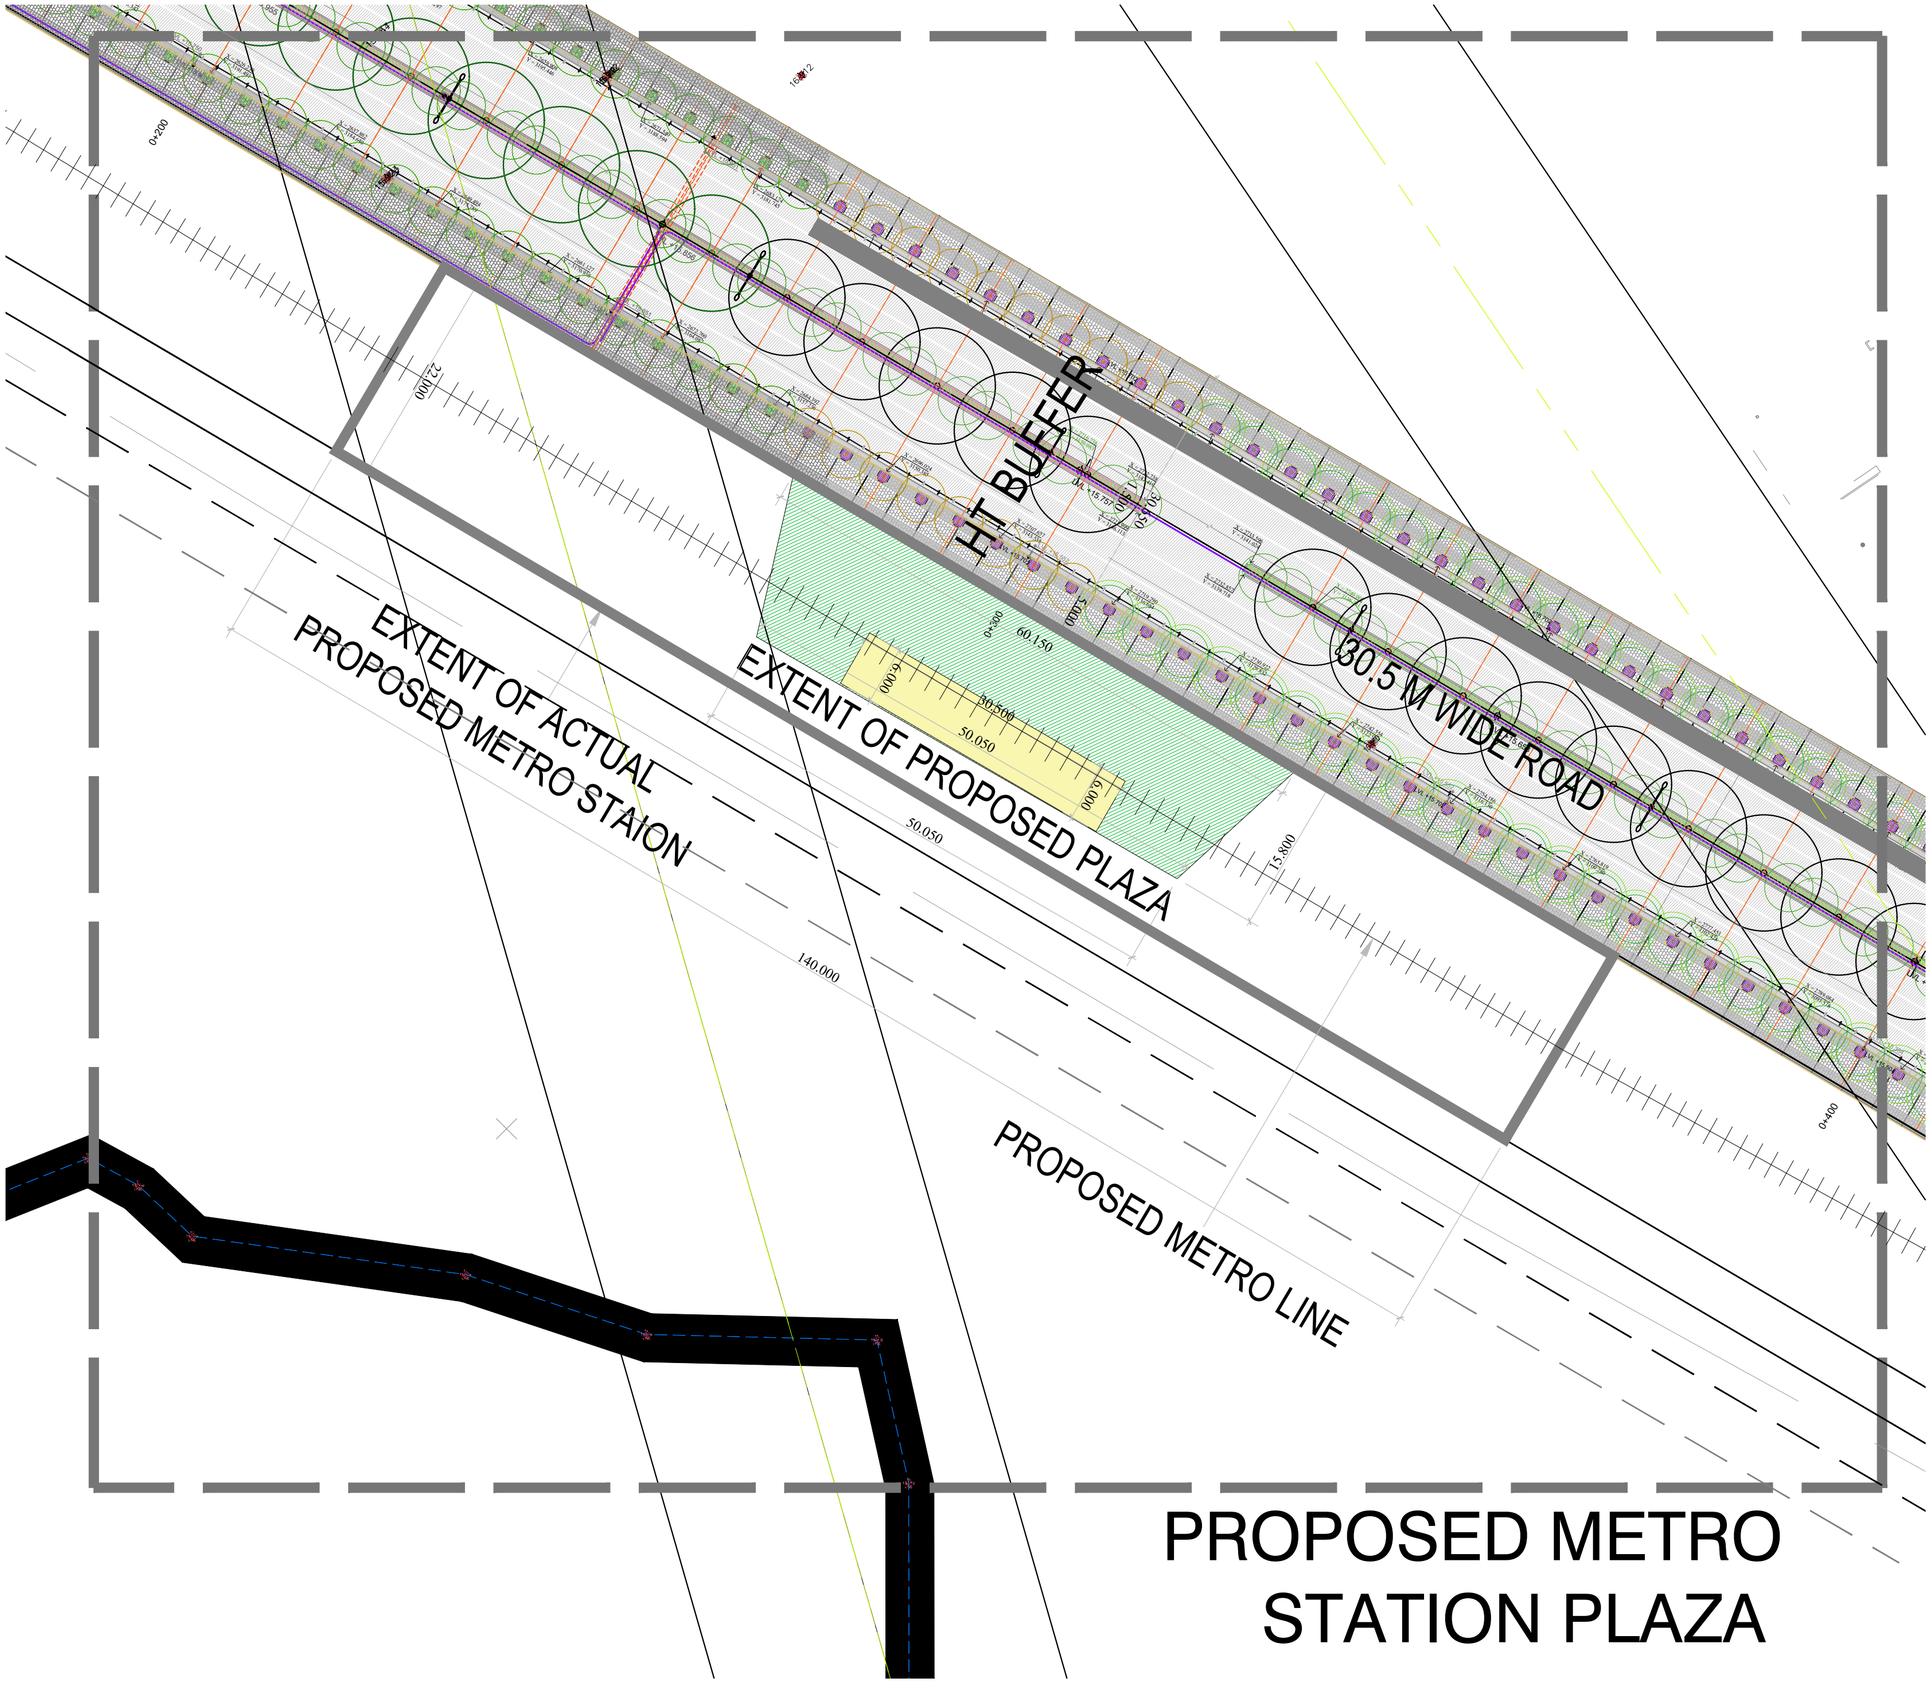

HT BUFFER
30.5 M WIDE ROAD
EXTENT OF ACTUAL
PROPOSED METRO STAION
EXTENT OF PROPOSED PLAZA
PROPOSED METRO LINE
PROPOSED METRO
STATION PLAZA
22.000
50.050
140.000
15.800
60.150
50.500
50.050
6.000
6.000
0+200
0+400