


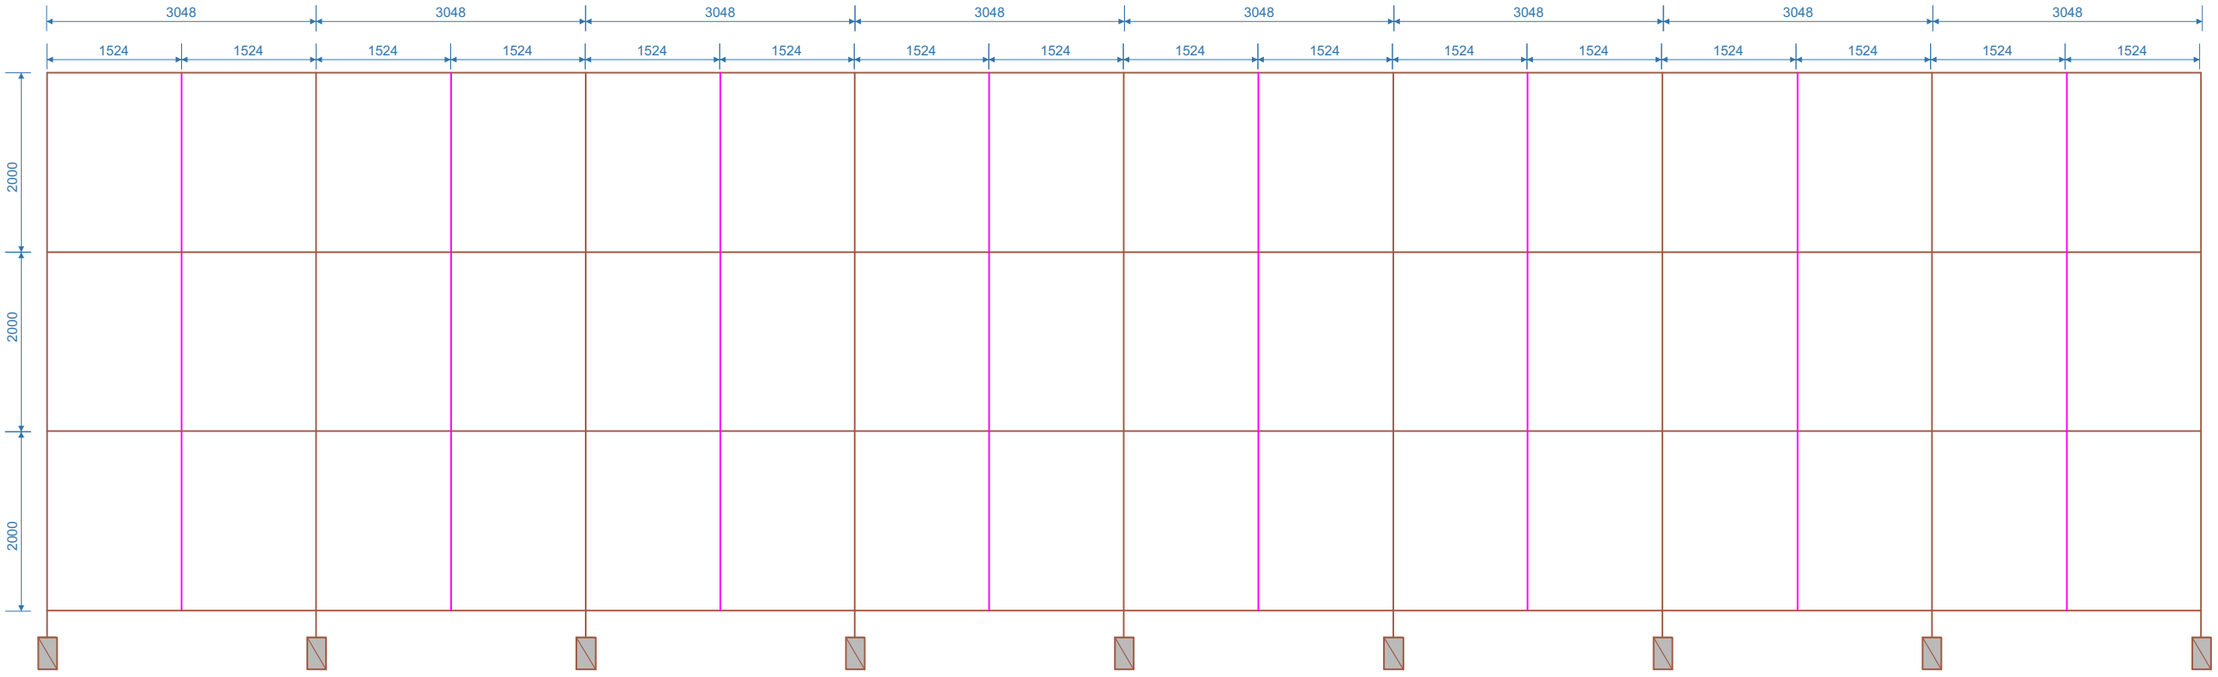


ELEVATION

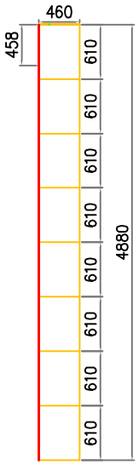

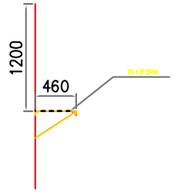

SIDE ELEVATION

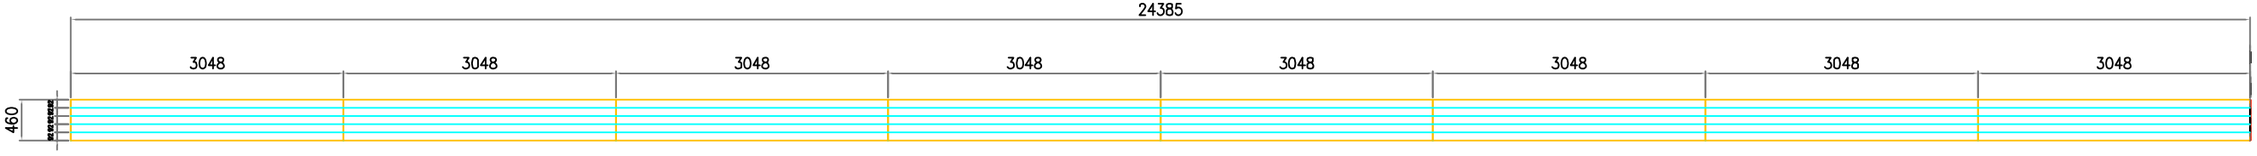

PLAN- PLATFORM

