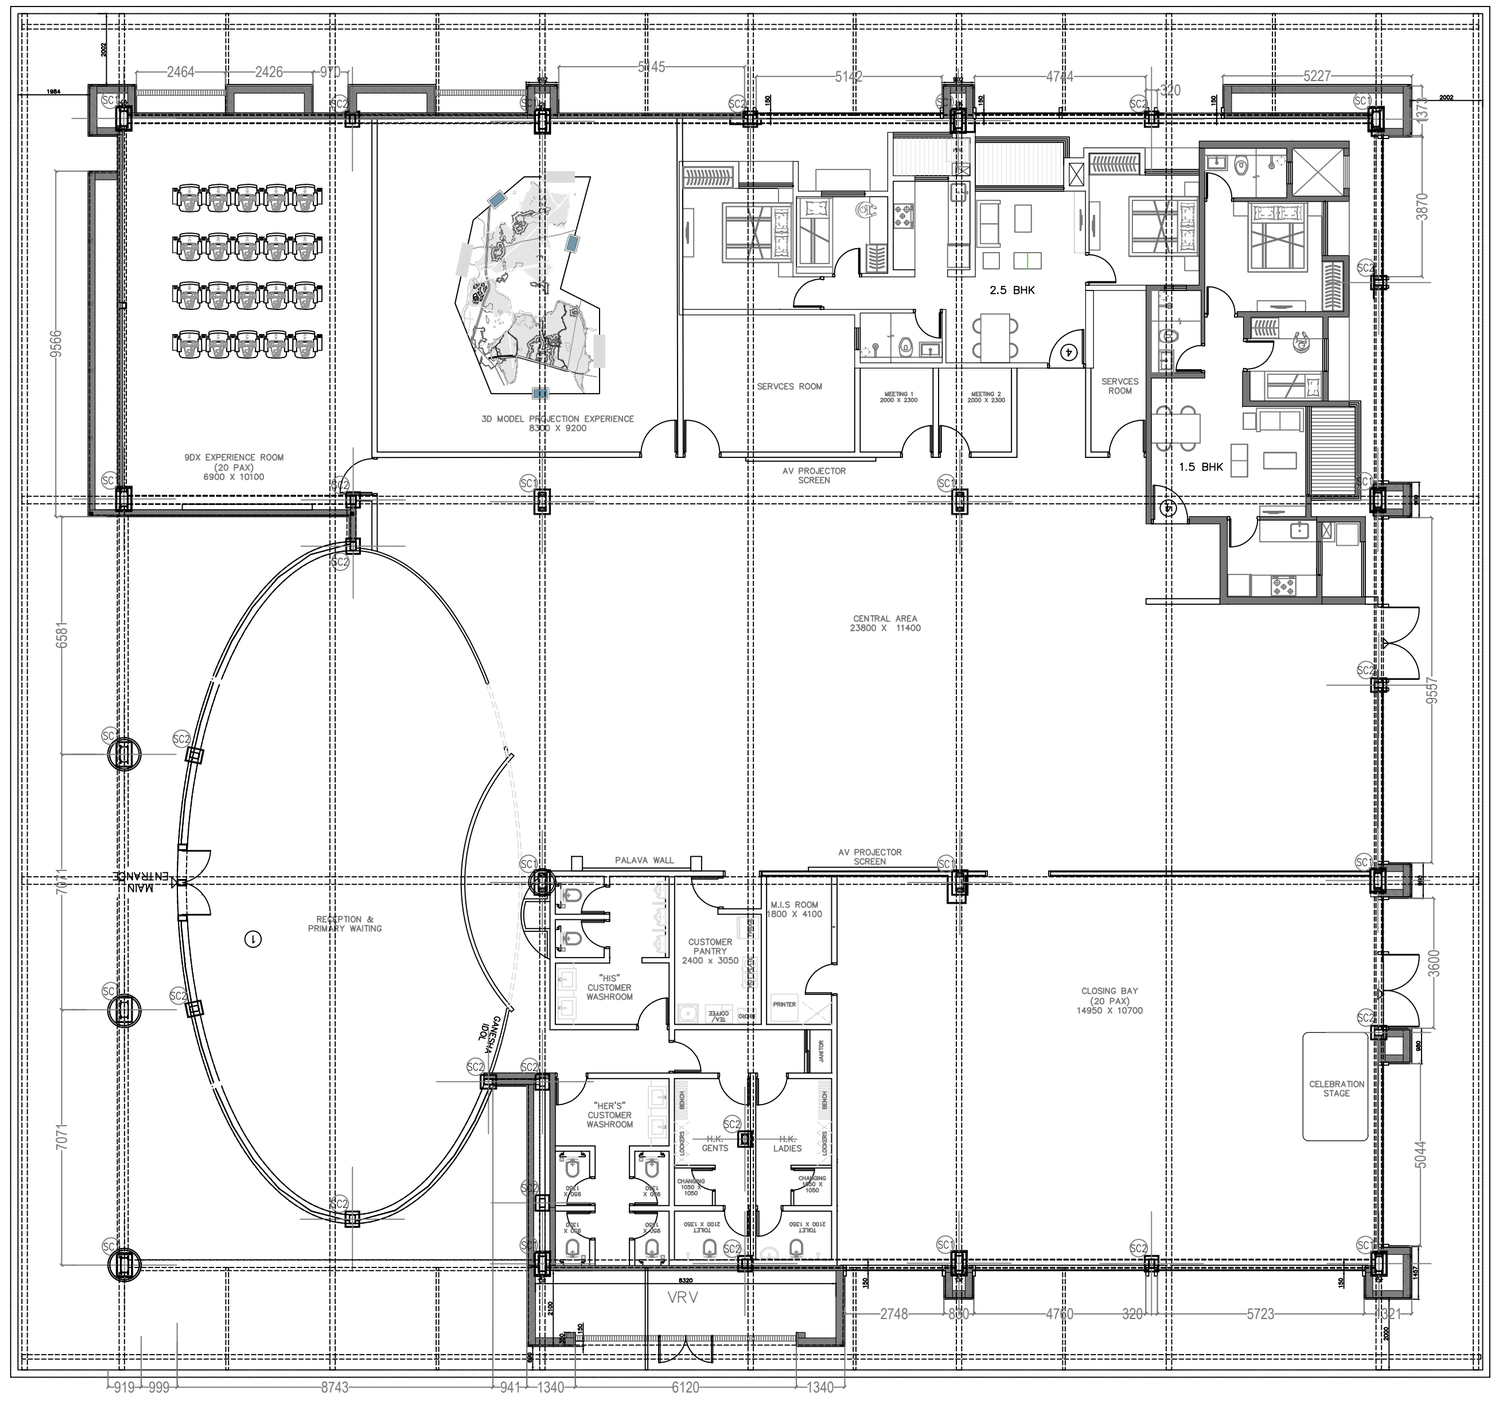


PREMIER
GROUND FLOOR PLAN