
1. RECEPTION
2. WAITING LOUNGE
3. 9 DX EXEPERIENCE ROOM
4. SHOW FLATS
5. PROJECT SCALE MODEL
6. UNIT SCALE MODEL
7. SECONDARY WAITING LOUNGE
8. CLOSING BAY (INDOOR / OUTDOOR)
9. EXIT

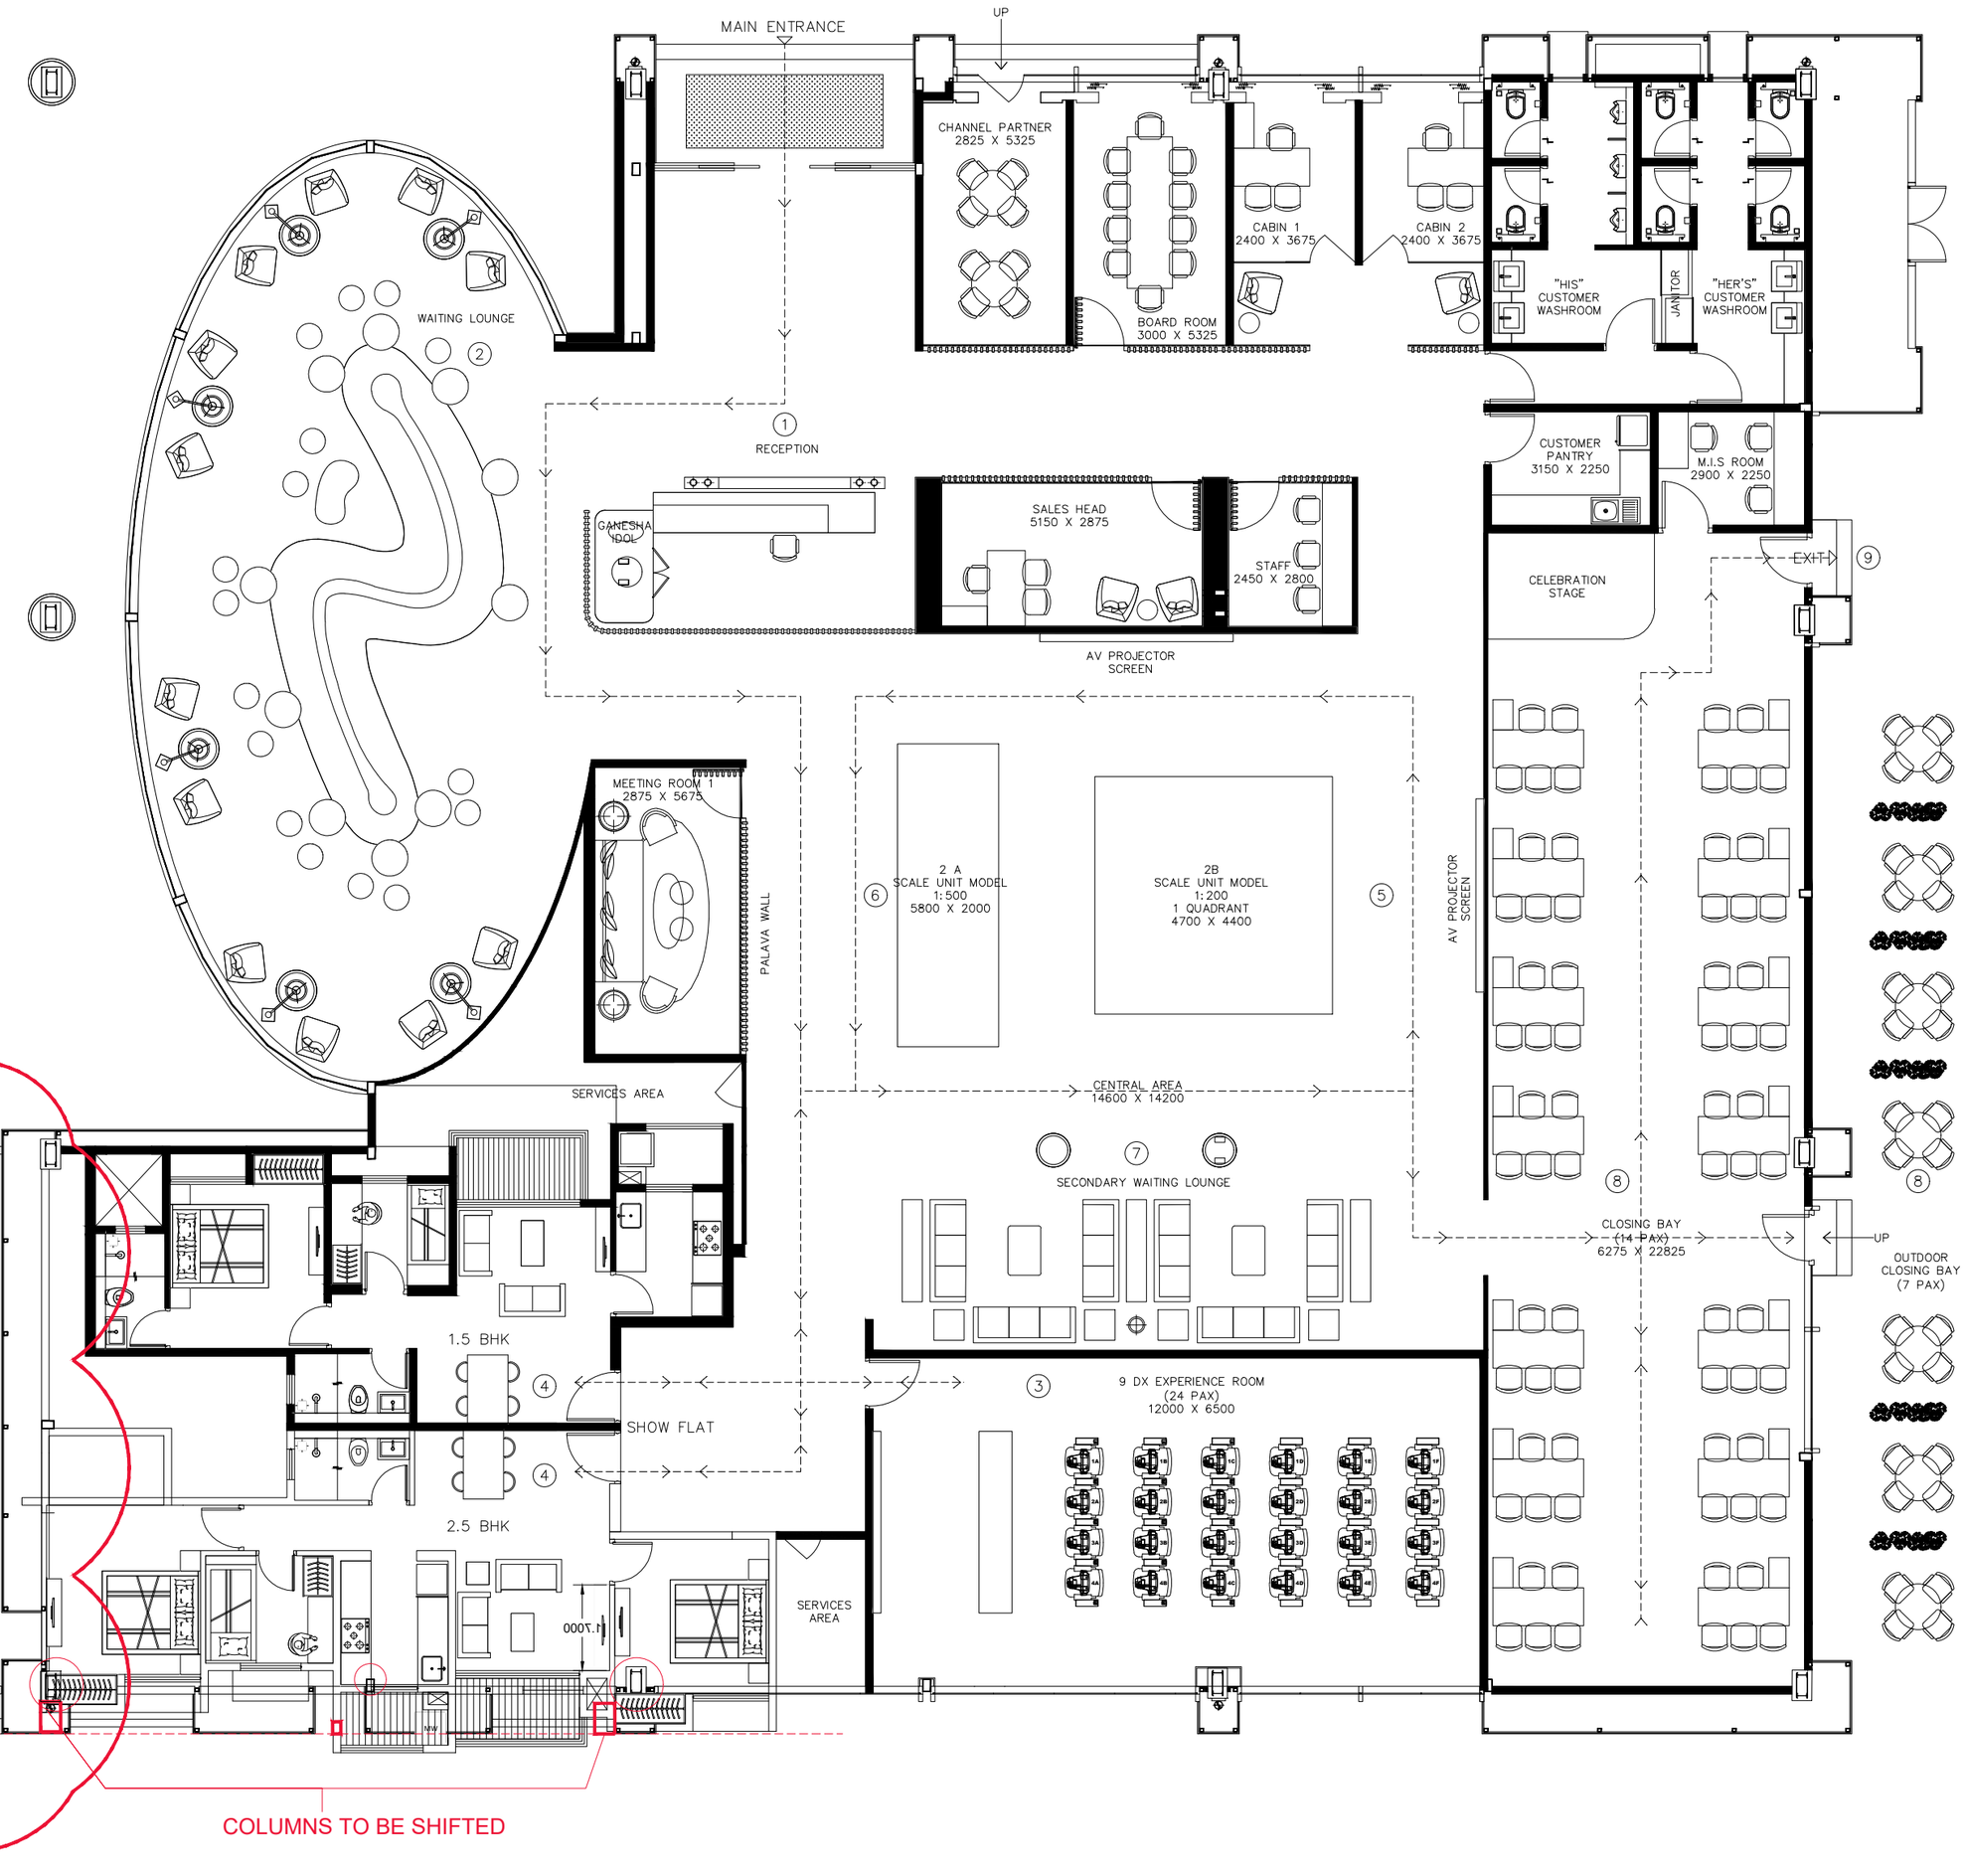

SALES LOUNGE - OPTION 1

SCALE - 1 : 175