
9 TO CORE
[E4]

9 TO CORE
[E4M]

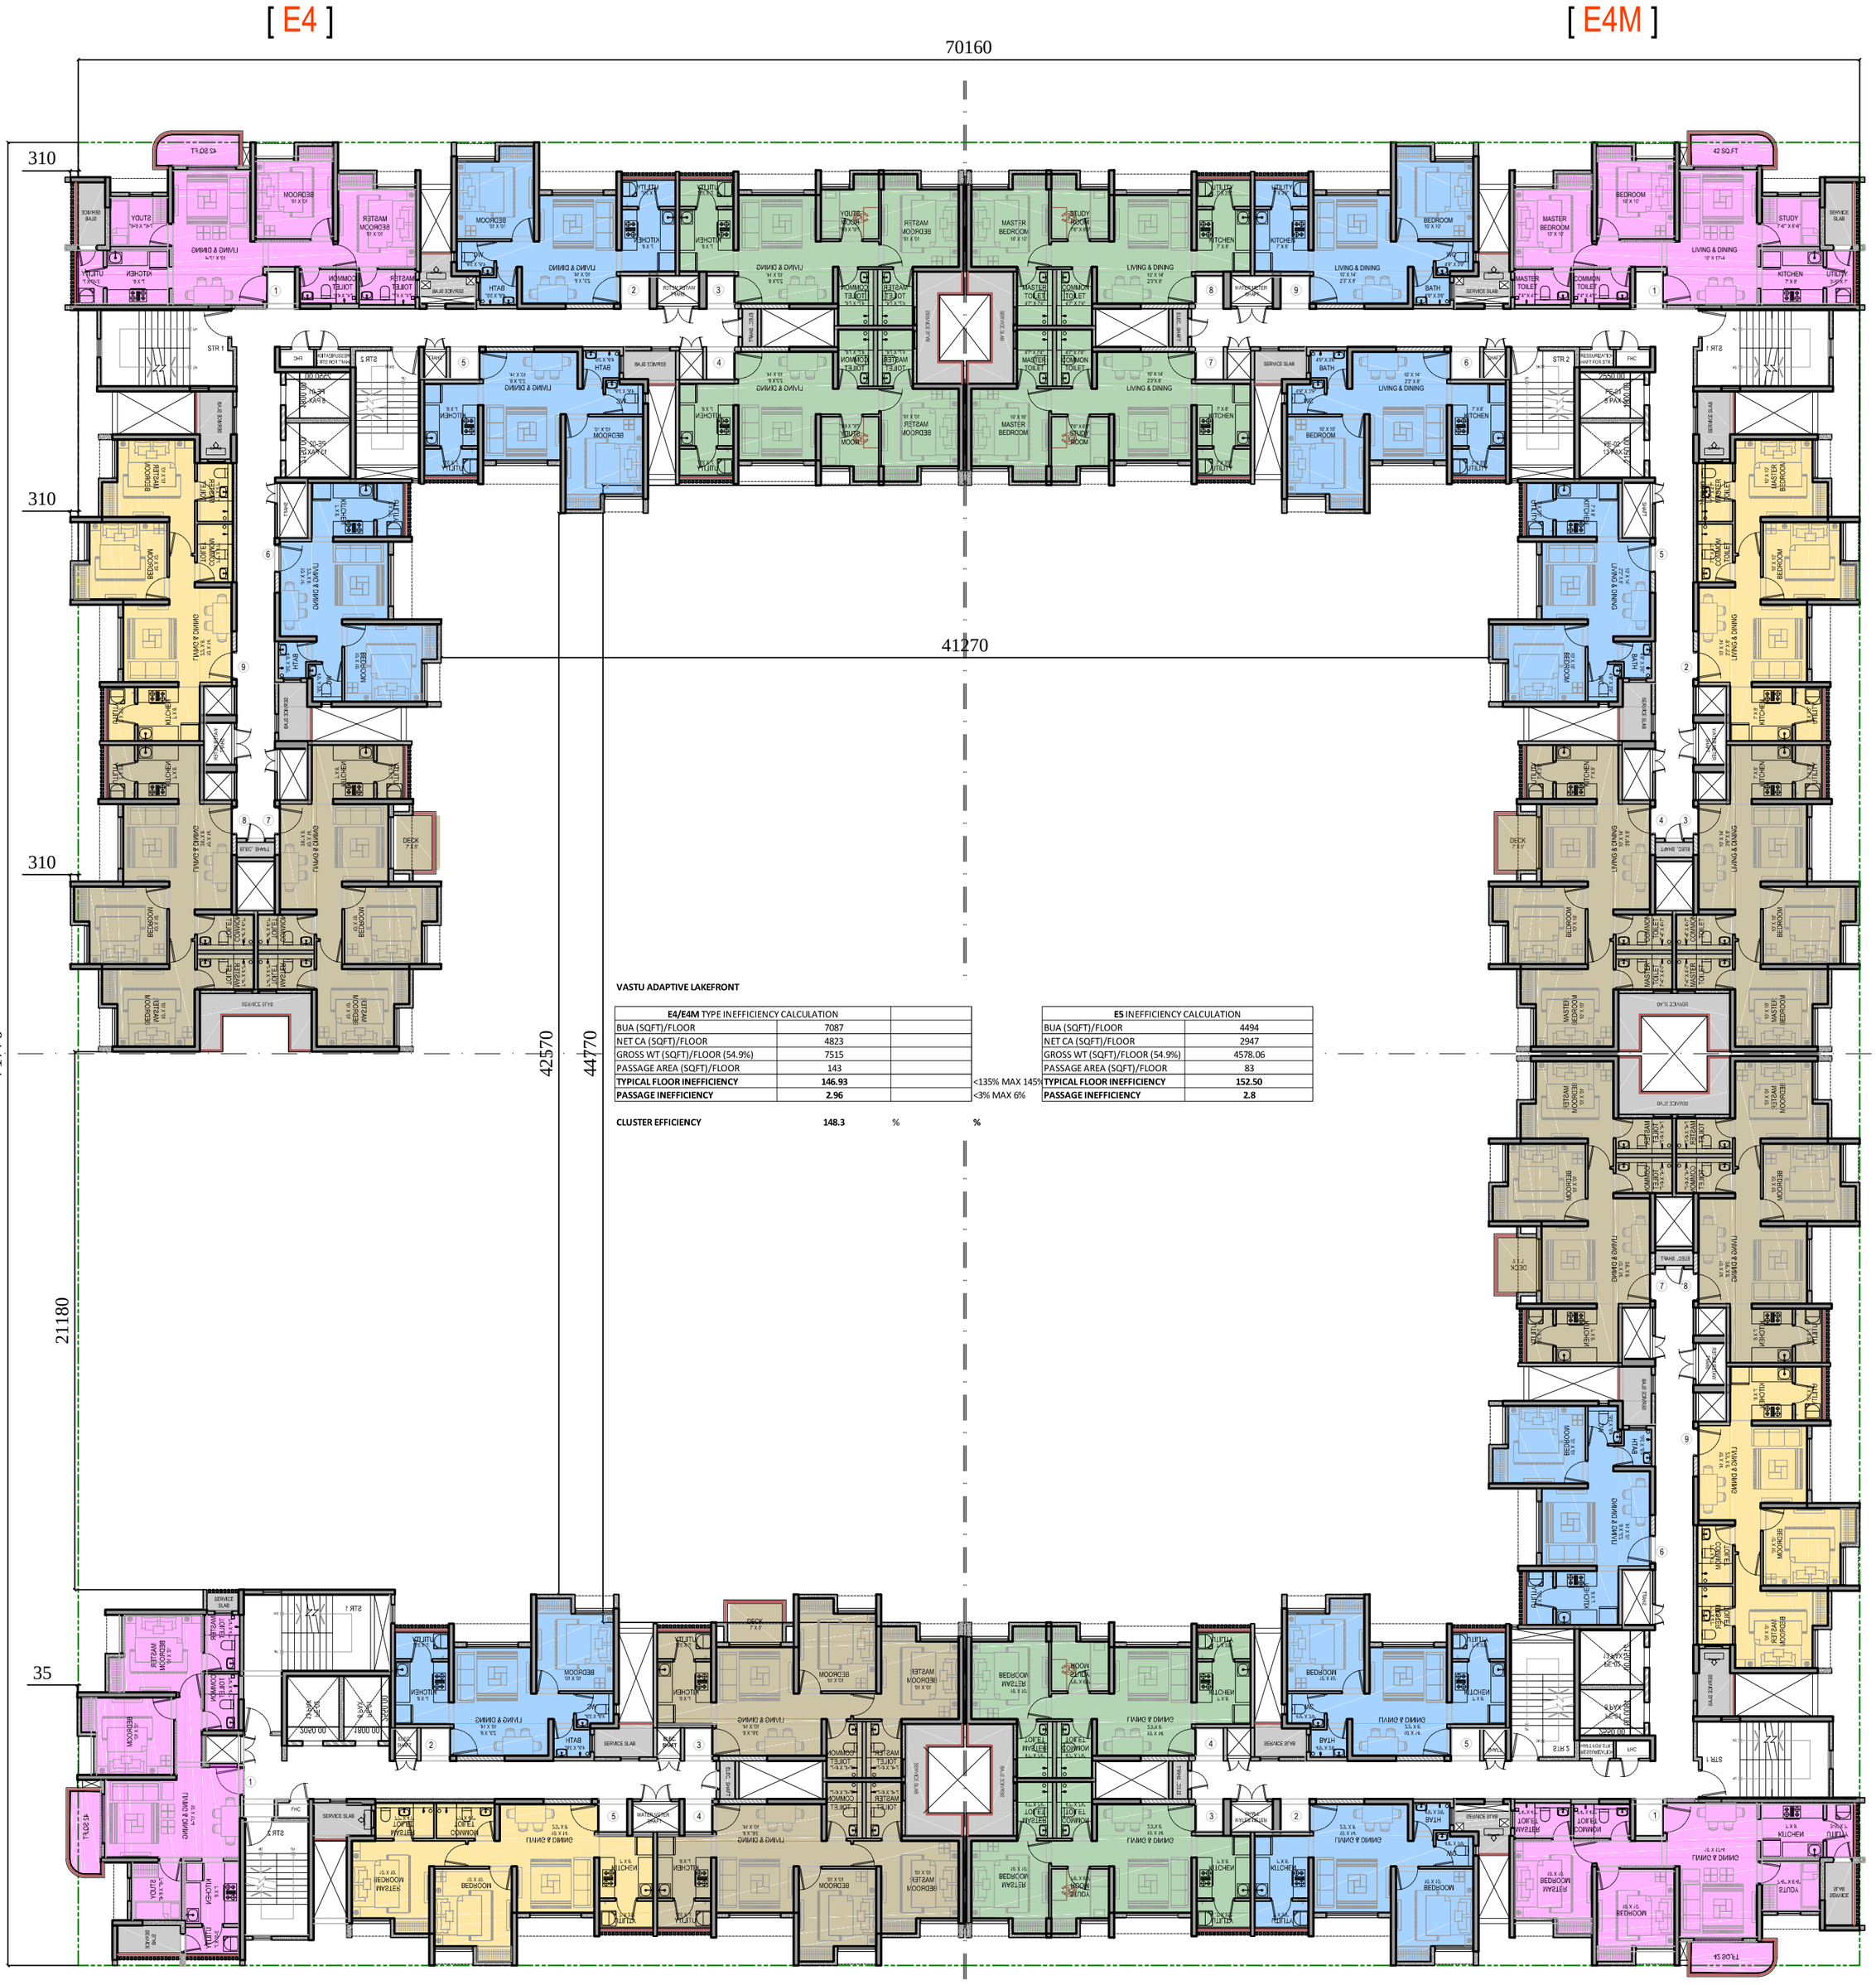

VASTU ADAPTIVE LAKEFRONT

E4/E4M TYPE INEFFICIENCY CALCULATION		
BUA (SQFT)/FLOOR	7087	
NET CA (SQFT)/FLOOR	4823	
GROSS WT (SQFT)/FLOOR (54.9%)	7515	
PASSAGE AREA (SQFT)/FLOOR	143	
TYPICAL FLOOR INEFFICIENCY	**146.93**	
PASSAGE INEFFICIENCY	**2.96**	
CLUSTER EFFICIENCY	**148.3**	%

<135% MAX 145%	
<3% MAX 6%	
	%

E5 INEFFICIENCY CALCULATION	
BUA (SQFT)/FLOOR	4494
NET CA (SQFT)/FLOOR	2947
GROSS WT (SQFT)/FLOOR (54.9%)	4578.06
PASSAGE AREA (SQFT)/FLOOR	83
TYPICAL FLOOR INEFFICIENCY	**152.50**
PASSAGE INEFFICIENCY	**2.8**

5 TO CORE
[E5]

9 TO CORE
[E4]