L O D H A W A T E R F R O N T

REVISED SCHEME

23RD AUG' 2019

KAPADIA ASSOCIATES
DESIGN LLP


SCANNED

HFL LINE

PHYSICAL

RIVER EDGE

NDZ LIMIT

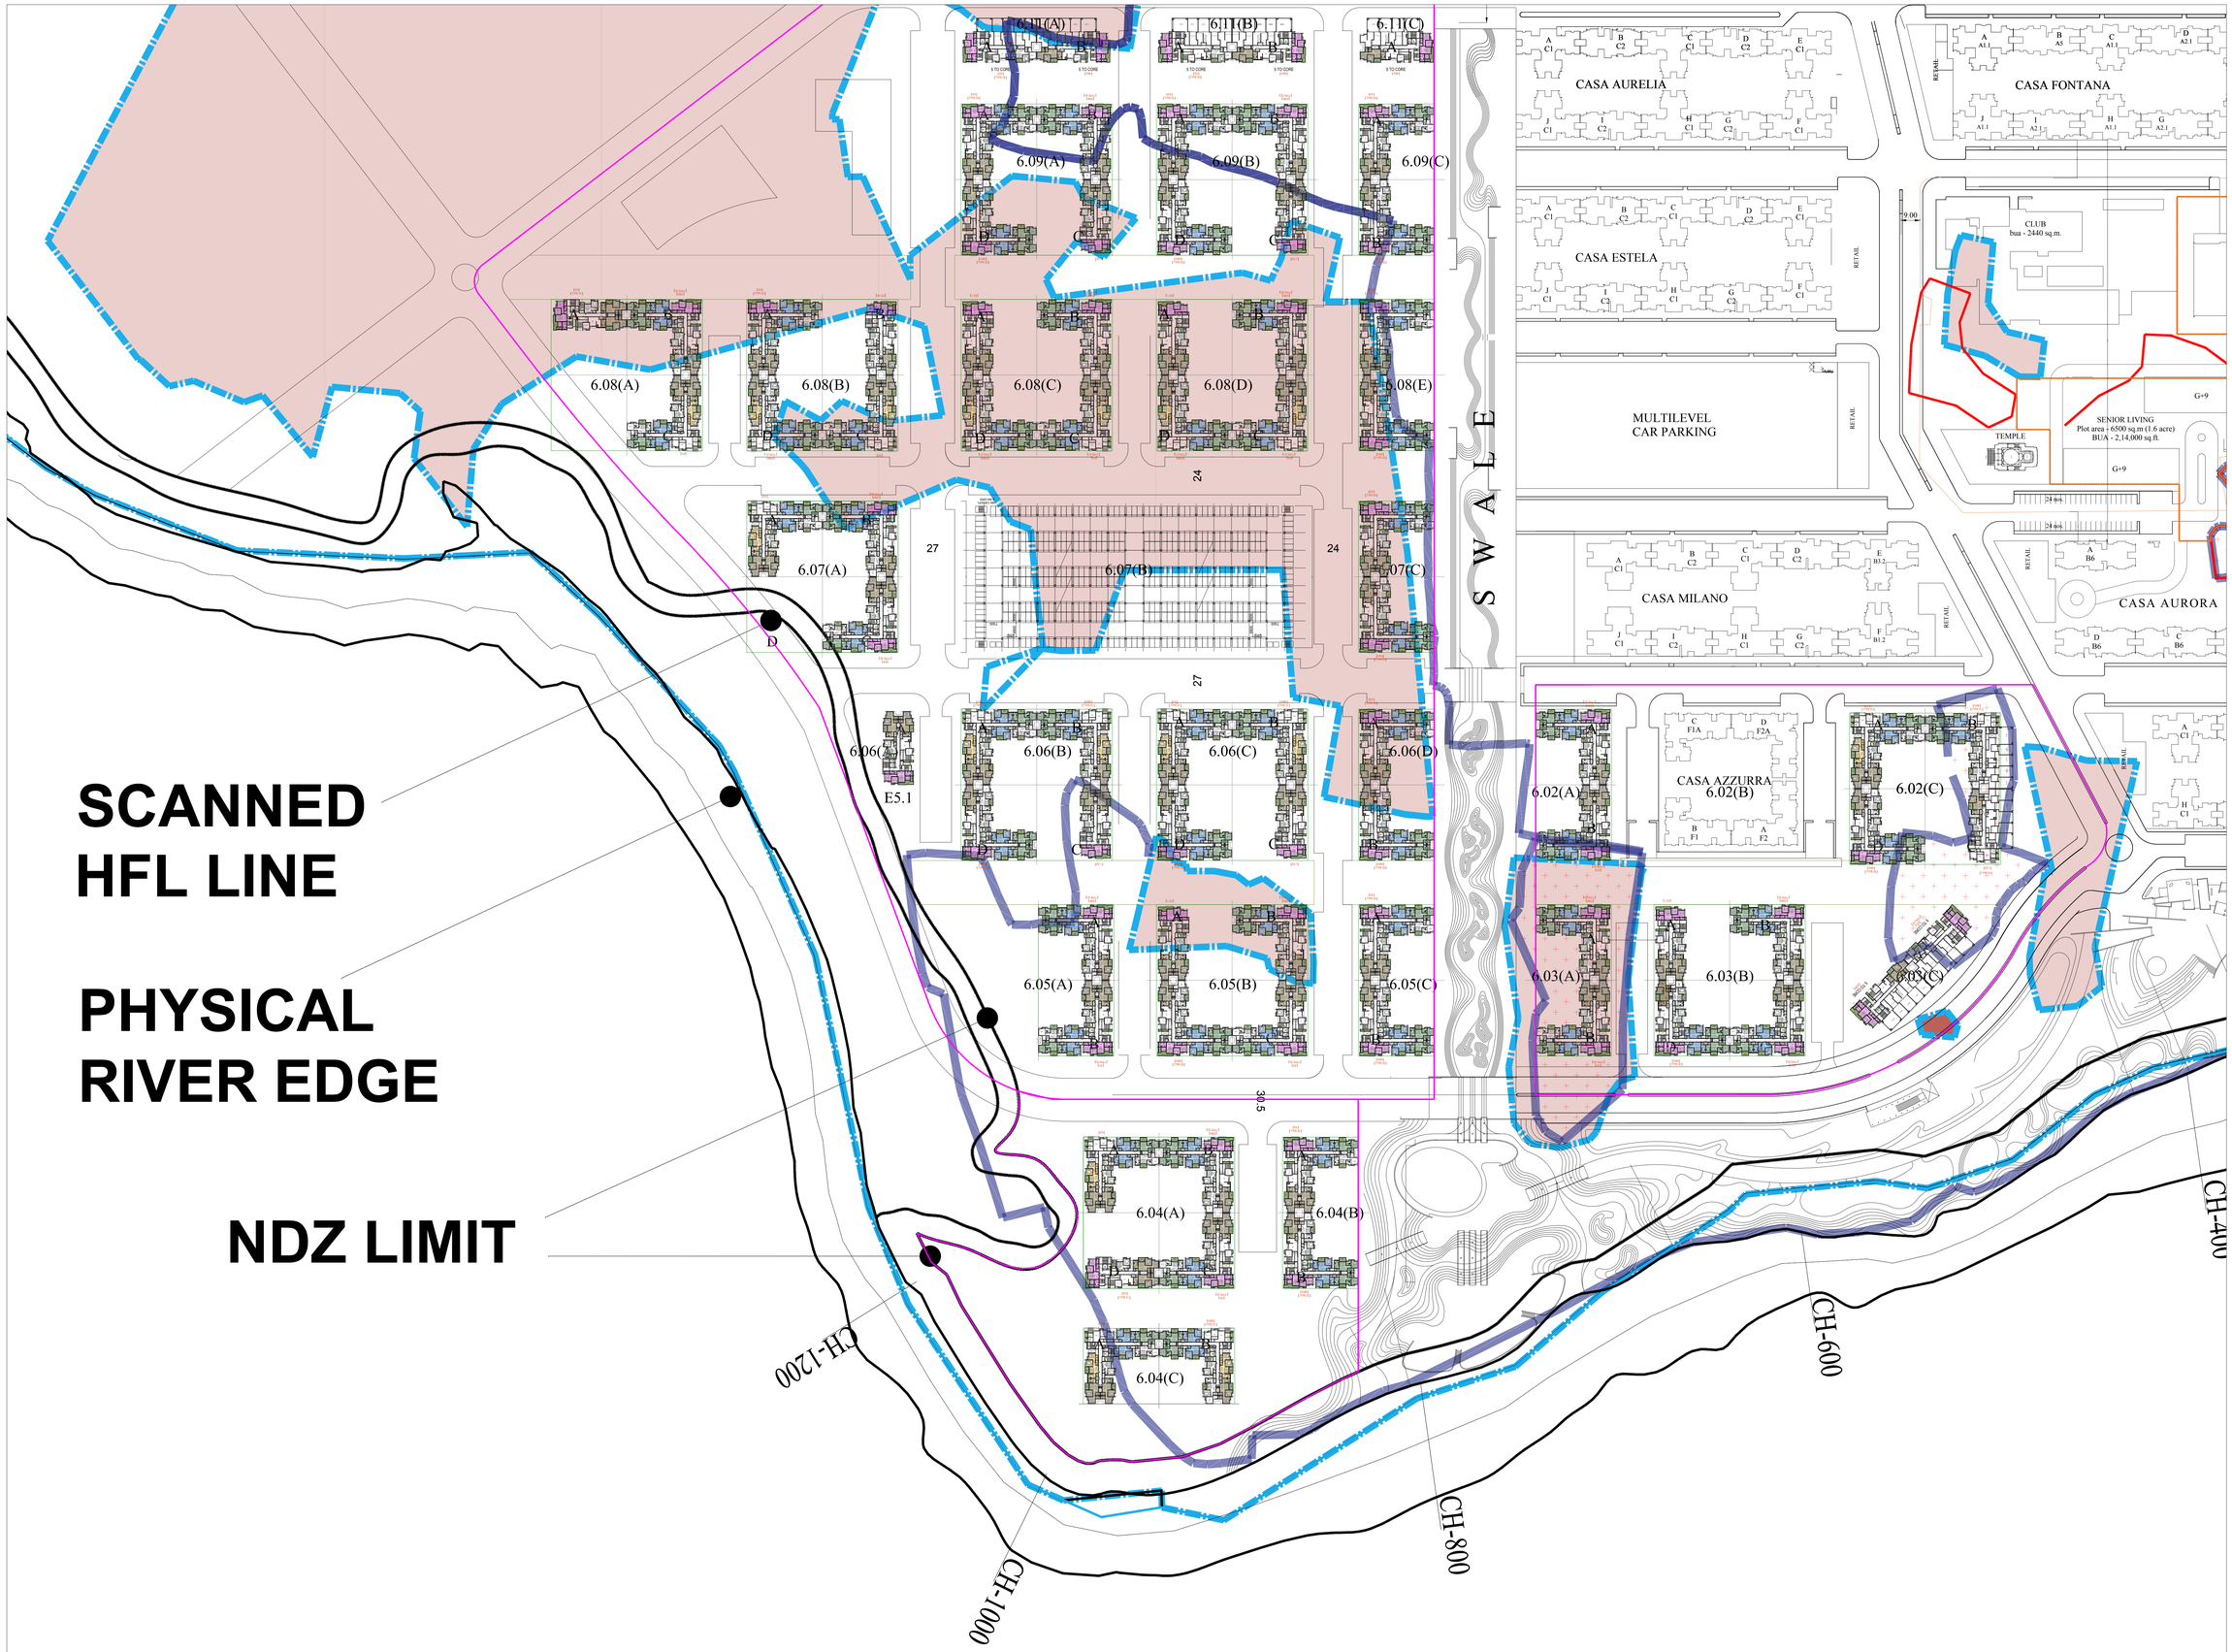

GENERAL NOTES

1 : All dimensions are in millimeters and levels in meters unless specified otherwise.
2 : Do not scale the drawing; follow written dimensions.
3 : All dimensions are unfinished dimensions unless specified otherwise.
4 : Any discrepancies should be brought to the notice of the Architect prior to execution of job / procuring materials at site.
5 : This drawing is the property of Kapadia Associates and should not be reproduced, copied, handed over to a third party or used for any purpose other than for which it has been issued.
6 : This drawing is to be read in conjunction with all relevant structural & services drawings.

KEY PLAN

REVISION INDEX

REV.NO.	DATE	DESCRIPTION

CONSULTANTS

STAMP & SIGN | NORTH

PROJECT TITLE | PROJ.NO
LODHA PALAVA
WATERFRONT DEVLOPMENT | **L-10518**

DRAWING TITLE | DWG.NO
MASTER PLAN
GROUND FLOOR | **101**

DRAWING STAGE | REV.NO
WORKING DRAWING | **R-00**

DRAWN	CHECKED	SCALE	DATE
RB	ES	1:1000	22-08-2019

KAPADIA ASSOCIATES
architecture • urban design
112-114
Peninsula Centre,Dr. S.S. Rao Road,
Off Ambedkar Road,Parel East,
Mumbai 400012
Tel : 91-22-6660 2838 / 39
Fax : 91-22-6660 2844
E-mail : kapl@kapl.in
Website : www.kapl.in

1:1

SCANNED

HFL LINE

PHYSICAL RIVER EDGE

NDZ LIMIT

6.11(A) E5 E5M
6.11(B) E5 E5M
6.11(C) E5M
6.09(A)
6.09(B)
6.09(C)
6.08(A)
6.08(B)
6.08(C)
6.08(D)
6.08(E)
6.07(A)
6.07(B)
6.07(C)
6.06(A) E5.1
6.06(B)
6.06(C)
6.06(D)
6.05(A)
6.05(B)
6.05(C)
6.04(A)
6.04(B)
6.04(C)
6.02(A)
6.02(B)
6.02(C)
6.03(A)
6.03(B)
6.03(C)
24
27
24
27
30.5
9.00
SWALE
CASA AURELIA
CASA ESTELA
MULTILEVEL CAR PARKING
CASA FONTANA
CLUB bua - 2440 sq.m.
TEMPLE
SENIOR LIVING Plot area - 6500 sq.m (1.6 acre) BUA - 2,14,000 sq.ft.
CASA MILANO
CASA AURORA
CASA AZZURRA
RETAIL
G+9
24 m.t.
CH-1200
CH-1000
CH-800
CH-600
CH-400

1:1

GENERAL NOTES

1 : All dimensions are in millimeters and levels in meters unless specified otherwise.
2 : Do not scale the drawing; follow written dimensions.
3 : All dimensions are unfinished dimensions unless specified otherwise.
4 : Any discrepancies should be brought to the notice of the Architect prior to execution of job / procuring materials at site.
5 : This drawing is the property of Kapadia Associates and should not be reproduced, copied, handed over to a third party or used for any purpose other than for which it has been issued.
6 : This drawing is to be read in conjunction with all relevant structural & services drawings.

KEY PLAN

REVISION INDEX

REV.NO.	DATE	DESCRIPTION

CONSULTANTS

STAMP & SIGN | NORTH

PROJECT TITLE	PROJ.NO
LODHA PALAVA WATERFRONT DEVLOPMENT	**L-10518**
DRAWING TITLE	DWG.NO
MASTER PLAN TYPICAL FLOOR	**102**
DRAWING STAGE	REV.NO
WORKING DRAWING	**R-00**

DRAWN	CHECKED	SCALE	DATE
RB	ES	1:1000	22-08-2019

KAPADIA ASSOCIATES
architecture • urban design
112-114, Peninsula Centre,Dr. S.S. Rao Road, Off Ambedkar Road,Parel East, Mumbai 400012
Tel : 91-22-6660 2858 / 39
Fax : 91-22-6660 2844
E-mail : kap@kapll.in
Website: www.kapll.in

SCANNED

HFL LINE

PHYSICAL
RIVER EDGE

NDZ LIMIT

6.11(A) 6.11(B) 6.11(C)
E5 E5M E5 E5M E5M
6.09(A) 6.09(B) 6.09(C)
6.08(A) 6.08(B) 6.08(C) 6.08(D) 6.08(E)
24
6.07(A) 6.07(B) 6.07(C)
27 24
D
27
6.06(A) 6.06(B) 6.06(C) 6.06(D)
E5.1
6.05(A) 6.05(B) 6.05(C)
30.5
6.04(A) 6.04(B) 6.04(C)
A
B
6.02(A) 6.02(B) 6.02(C)
6.03(A) 6.03(B) 6.03(C)
SWALE
CASA AURELIA
CASA ESTELA
MULTILEVEL
CAR PARKING
CASA MILANO
CASA AZZURRA
CASA FONTANA
CLUB
baa - 2440 sq.m.
TEMPLE
SENIOR LIVING
Plot area - 6500 sq.m (1.6 acre)
BUA - 2,14,000 sq.ft.
G+9
CASA AURORA
RETAIL
9.00
24.0m
CH-400
CH-600
CH-800
CH-1000
CH-1200

1:1

GENERAL NOTES

1 : All dimensions are in millimeters and levels in meters unless specified otherwise.
2 : Do not scale the drawing; follow written dimensions.
3 : All dimensions are unfinished dimensions unless specified otherwise.
4 : Any discrepancies should be brought to the notice of the Architect prior to execution of job / procuring materials at site.
5 : This drawing is the property of Kapadia Associates and should not be reproduced, copied, handed over to a third party or used for any purpose other than for which it has been issued.
6 : This drawing is to be read in conjunction with all relevant structural & services drawings.

KEY PLAN

REVISION INDEX

REV.NO.	DATE	DESCRIPTION

CONSULTANTS

STAMP & SIGN | NORTH

PROJECT TITLE	PROJ.NO
LODHA PALAVA WATERFRONT DEVLOPMENT	**L-10518**
DRAWING TITLE	DWG.NO
MASTER PLAN REFUGE FLOOR	**103**
DRAWING STAGE	REV.NO
WORKING DRAWING	**R-00**

DRAWN	CHECKED	SCALE	DATE
RB	ES	1:1000	22-08-2019

KAPADIA ASSOCIATES
architecture • urban design
113-114 Peninsula Centre,Dr. S.S. Rao Road, Off Ambedkar Road,Parel East, Mumbai 400012
Tel : 91-22-6660 2838 / 39
Fax : 91-22-6660 2844
E-mail : kapt@kapt.in
Website : www.kapt.in

A3

[E4]
[TYPE 01]

[E4M]
[TYPE 01]



[E4M]
[TYPE 02]

[E5.1]

TYPICAL CLUSTER

CLUSTER PRODUCT MIX PER FLOOR			
TYPE	NET RERA CARPET AREA [SQFT]	NOS. PER FLOOR	%
1 BHK	437	10	31.25
1.5 BHK	535	6	18.75
2 BHK	602 & 609	12	37.50
2.5 BHK	736	4	12.50
TOTAL	17784	32	

LEGEND

1BHK
1.5BHK
2BHK
2BHK
2.5BHK

TYPICAL CLUSTER APPLICABLE FOR
6.09 A ,6.09 B , 6.08 C , 6.08 D , 6.06 B ,
6.06 C , 6.05 B , 6.03 B ,6.02 C

[N]

GENERAL NOTES

1 : All dimensions are in millimeters and levels in meters unless specified otherwise.
2 : Do not scale the drawing; follow written dimensions.
3 : All dimensions are unfinished dimensions unless specified otherwise.
4 : Any discrepancies should be brought to the notice of the Architect prior to execution of job / procuring materials at site.
5 : This drawing is the property of Kapadia Associates and should not be reproduced, copied, handed over to a third party or used for any purpose other than for which it has been issued.
6 : This drawing is to be read in conjunction with all relevant structural & services drawings.

REVISION INDEX

REV.NO.	DATE	DESCRIPTION

PROJECT TITLE	PROJ.NO.	DRAWING TITLE	DWG.NO.	DRAWN	SCALE	DATE
LODHA WATERFRONT	**L-10518**	**GROUND FLOOR CLUSTER PLAN**	**104**	RB	1:400	22-08-2019
DRAWING STAGE	REV.NO.					
CONCEPT	**R-00**					

KAPADIA ASSOCIATES
architecture • urban design
112-114
Peninsula Centre,Dr. S.S. Rao Road,
Off Ambedkar Road,Parel East,
Mumbai 400012
Tel : 91-22-6660 2838 / 39
Fax : 91-22-6660 2844
E-mail : kapl@kapl.in
Website : www.kapl.in

1:1

A3

[E4]

[E4M]
[TYPE 02]



[E5]
[TYPE 01]

[E4]
[TYPE 02]

[N]

TYPICAL CLUSTER

CLUSTER PRODUCT MIX PER FLOOR			
TYPE	NET RERA CARPET AREA [SQFT]	NOS. PER FLOOR	%
1 BHK	437	10	31.25
1.5 BHK	535	6	18.75
2 BHK	602 & 609	12	37.50
2.5 BHK	736	4	12.50
TOTAL	17784	32	

LEGEND

1BHK
1.5BHK
2BHK
2BHK
2.5BHK

TYPICAL CLUSTER APPLICABLE FOR
6.07 A , 6.04 A

GENERAL NOTES

1 : All dimensions are in millimeters and levels in meters unless specified otherwise.
2 : Do not scale the drawing; follow written dimensions.
3 : All dimensions are unfinished dimensions unless specified otherwise.
4 : Any discrepancies should be brought to the notice of the Architect prior to execution of job / procuring materials at site.
5 : This drawing is the property of Kapadia Associates and should not be reproduced, copied, handed over to a third party or used for any purpose other than for which it has been issued.
6 : This drawing is to be read in conjunction with all relevant structural & services drawings.

REVISION INDEX

REV.NO.	DATE	DESCRIPTION

PROJECT TITLE	PROJ.NO.
LODHA WATERFRONT	**L-10518**
DRAWING STAGE	REV.NO.
CONCEPT	**R-00**

DRAWING TITLE: **GROUND FLOOR CLUSTER PLAN**

DWG.NO.: **105**

DRAWN	SCALE	DATE
RB	1:400	22-08-2019

KAPADIA ASSOCIATES
architecture • urban design
112-114
Peninsula Centre,Dr. S.S. Rao Road,
Off Ambedkar Road,Parel East,
Mumbai 400012
Tel : 91-22-6660 2838 / 39
Fax : 91-22-6660 2844
E-mail : kapl@kapl.in
Website: www.kapl.in

1:1

A3

[E4]
[TYPE 02]

[E5.1M]



[TYPE 01]
[E4M]

[E4]

[N]

TYPICAL CLUSTER

CLUSTER PRODUCT MIX PER FLOOR			
TYPE	NET RERA CARPET AREA [SQFT]	NOS. PER FLOOR	%
1 BHK	437	10	31.25
1.5 BHK	535	6	18.75
2 BHK	602 & 609	12	37.50
2.5 BHK	736	4	12.50
TOTAL	17784	32	

LEGEND

1BHK
1.5BHK
2BHK
2BHK
2.5BHK

TYPICAL CLUSTER APPLICABLE FOR 6.08 B

GENERAL NOTES
1 : All dimensions are in millimeters and levels in meters unless specified otherwise.
2 : Do not scale the drawing; follow written dimensions.
3 : All dimensions are unfinished dimensions unless specified otherwise.
4 : Any discrepancies should be brought to the notice of the Architect prior to execution of job / procuring materials at site.
5 : This drawing is the property of Kapadia Associates and should not be reproduced, copied, handed over to a third party or used for any purpose other than for which it has been issued.
6 : This drawing is to be read in conjunction with all relevant structural & services drawings.

REVISION INDEX		
REV.NO.	DATE	DESCRIPTION

PROJECT TITLE	PROJ.NO.
LODHA WATERFRONT	**L-10518**
DRAWING STAGE	REV.NO.
CONCEPT	**R-00**

DRAWING TITLE	DWG.NO.
GROUND FLOOR CLUSTER PLAN 03	**106**

DRAWN	SCALE	DATE
RB	1:400	22-08-2019


KAPADIA ASSOCIATES
architecture • urban design
112-114
Peninsula Centre,Dr. S.S. Rao Road,
Off Ambedkar Road,Parel East,
Mumbai 400012
Tel : 91-22-6660 2838 / 39
Fax : 91-22-6660 2844
E-mail : kapl@kapl.in
Website: www.kapl.in

1:1

A3

[E5]
[TYPE 01]

[E4M]
[TYPE 02]

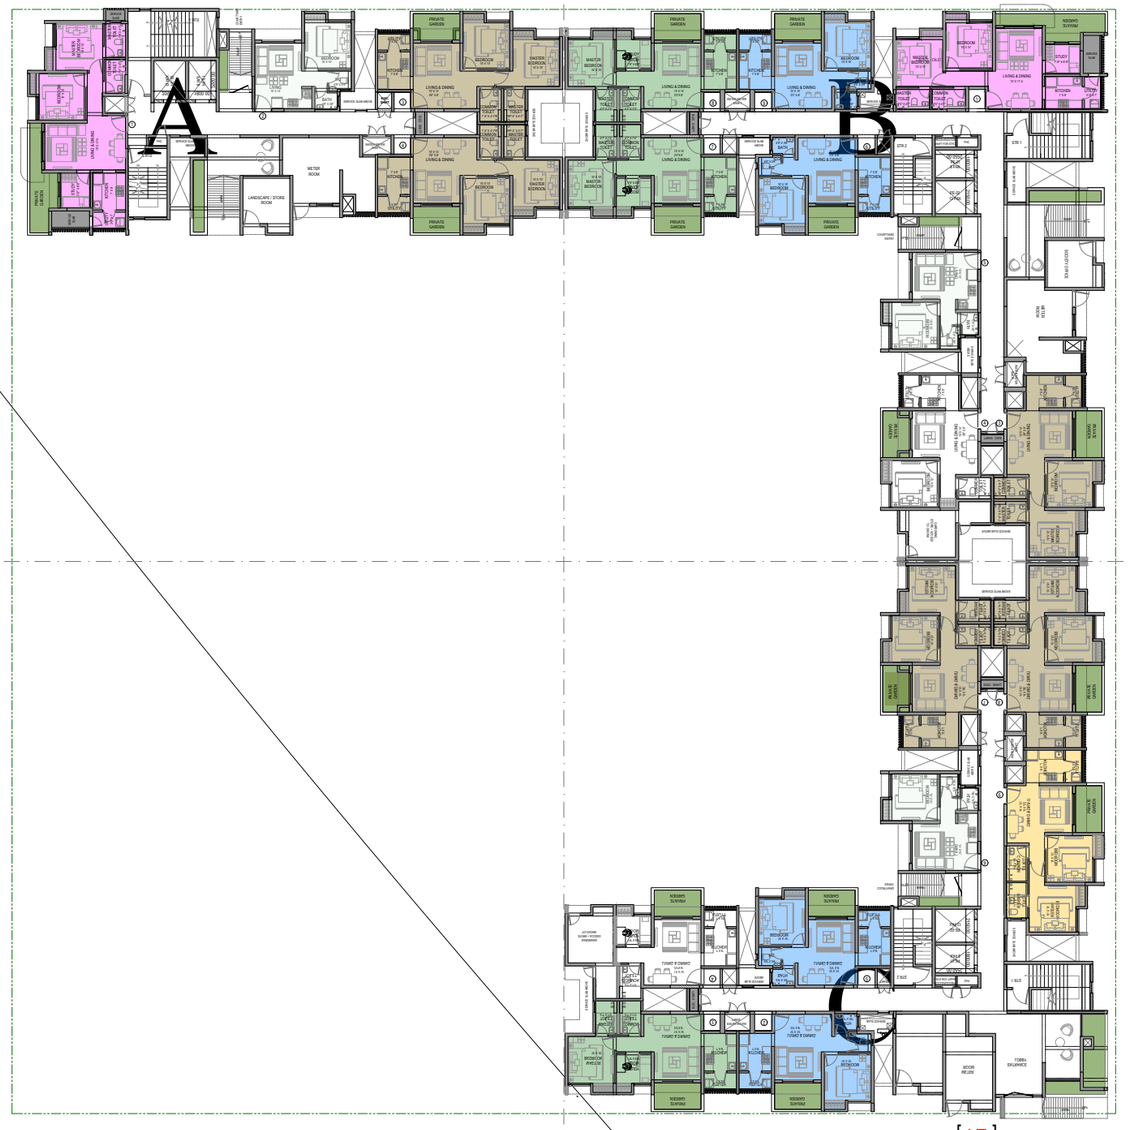

LEGEND

- 1BHK
- 1.5BHK
- 2BHK
- 2BHK
- 2.5BHK

CLUSTER APPLICABLE FOR
6.08 A

[N]

GENERAL NOTES

1 : All dimensions are in millimeters and levels in meters unless specified otherwise.
2 : Do not scale the drawing; follow written dimensions.
3 : All dimensions are unfinished dimensions unless specified otherwise.
4 : Any discrepancies should be brought to the notice of the Architect prior to execution of job / procuring materials at site.
5 : This drawing is the property of Kapadia Associates and should not be reproduced, copied, handed over to a third party or used for any purpose other than for which it has been issued.
6 : This drawing is to be read in conjunction with all relevant structural & services drawings.

REVISION INDEX

REV.NO.	DATE	DESCRIPTION

PROJECT TITLE	PROJ.NO.
LODHA WATERFRONT	**L-10518**
DRAWING STAGE	REV.NO.
CONCEPT	**R-00**

DRAWING TITLE: **GROUND FLOOR CLUSTER PLAN 04**

DWG.NO.: **107**


DRAWN	SCALE	DATE
RB	1:400	22-08-2019

KAPADIA ASSOCIATES
architecture • urban design
112-114
Peninsula Centre,Dr. S.S. Rao Road,
Off Ambedkar Road,Parel East,
Mumbai 400012
Tel : 91-22-6660 2838 / 39
Fax : 91-22-6660 2844
E-mail : kapl@kapl.in
Website: www.kapl.in

1:1

A3

[E4]
[TYPE 02]

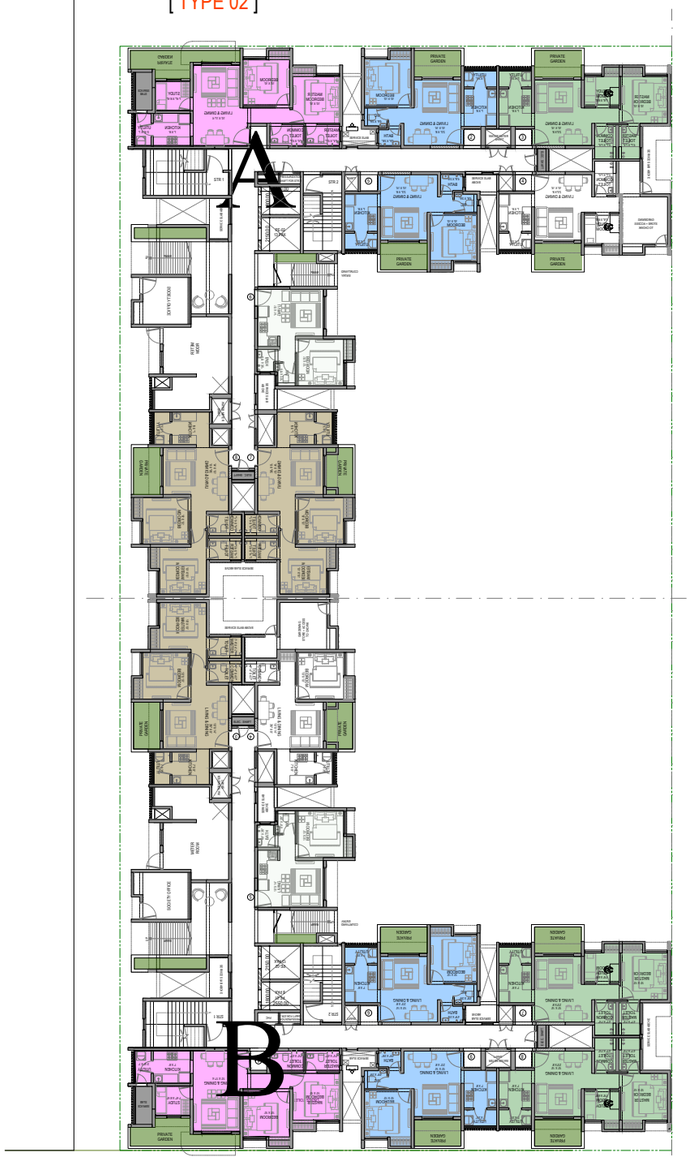

[E4M]
[TYPE 02]

LEGEND

1BHK
1.5BHK
2BHK
2BHK
2.5BHK

TYPICAL CLUSTER APPLICABLE FOR
6.09 C , 6.08 E , 6.07 C , 6.06 D , 6.02 A
6.05 C , 6.03 A , 6.04 B

[N]

GENERAL NOTES

1 : All dimensions are in millimeters and levels in meters unless specified otherwise.
2 : Do not scale the drawing; follow written dimensions.
3 : All dimensions are unfinished dimensions unless specified otherwise.
4 : Any discrepancies should be brought to the notice of the Architect prior to execution of job / procuring materials at site.
5 : This drawing is the property of Kapadia Associates and should not be reproduced, copied, handed over to a third party or used for any purpose other than for which it has been issued.
6 : This drawing is to be read in conjunction with all relevant structural & services drawings.

REVISION INDEX

REV.NO.	DATE	DESCRIPTION

PROJECT TITLE	PROJ.NO.	DRAWING TITLE	DWG.NO.	DRAWN	SCALE	DATE
LODHA WATERFRONT	**L-10518**	**GROUND FLOOR CLUSTER PLAN 05**	**108**	RB	1:400	22-08-2019
DRAWING STAGE	REV.NO.					
CONCEPT	**R-00**					

KAPADIA ASSOCIATES
architecture • urban design
112-114, Peninsula Centre,Dr. S.S. Rao Road, Off Ambedkar Road,Parel East, Mumbai 400012
Tel : 91-22-6660 2838 / 39
Fax : 91-22-6660 2844
E-mail : kapl@kapl.in
Website: www.kapl.in

1:1

A3

[E4]

[E4M]
[TYPE 01]



LEGEND

- 1BHK
- 1.5BHK
- 2BHK
- 2BHK
- 2.5BHK

CLUSTER APPLICABLE FOR 6.04 C


[N]

GENERAL NOTES	REVISION INDEX			PROJECT TITLE	PROJ.NO.	DRAWING TITLE	DWG.NO.	DRAWN	SCALE	DATE
1 : All dimensions are in millimeters and levels in meters unless specified otherwise. 2 : Do not scale the drawing; follow written dimensions. 3 : All dimensions are unfinished dimensions unless specified otherwise. 4 : Any discrepancies should be brought to the notice of the Architect prior to execution of job / procuring materials at site. 5 : This drawing is the property of Kapadia Associates and should not be reproduced, copied, handed over to a third party or used for any purpose other than for which it has been issued. 6 : This drawing is to be read in conjunction with all relevant structural & services drawings.	REV.NO.	DATE	DESCRIPTION	**LODHA WATERFRONT**	**L-10518**	**GROUND FLOOR CLUSTER PLAN 06**	**109**	RB	1:400	22-08-2019
				DRAWING STAGE	REV.NO.					
				CONCEPT	**R-00**					

KAPADIA ASSOCIATES
architecture • urban design
112-114
Peninsula Centre,Dr. S.S. Rao Road,
Off Ambedkar Road,Parel East,
Mumbai 400012
Tel : 91-22-6660 2838 / 39
Fax : 91-22-6660 2844
E-mail : kapl@kapl.in
Website: www.kapl.in

1:1

A3

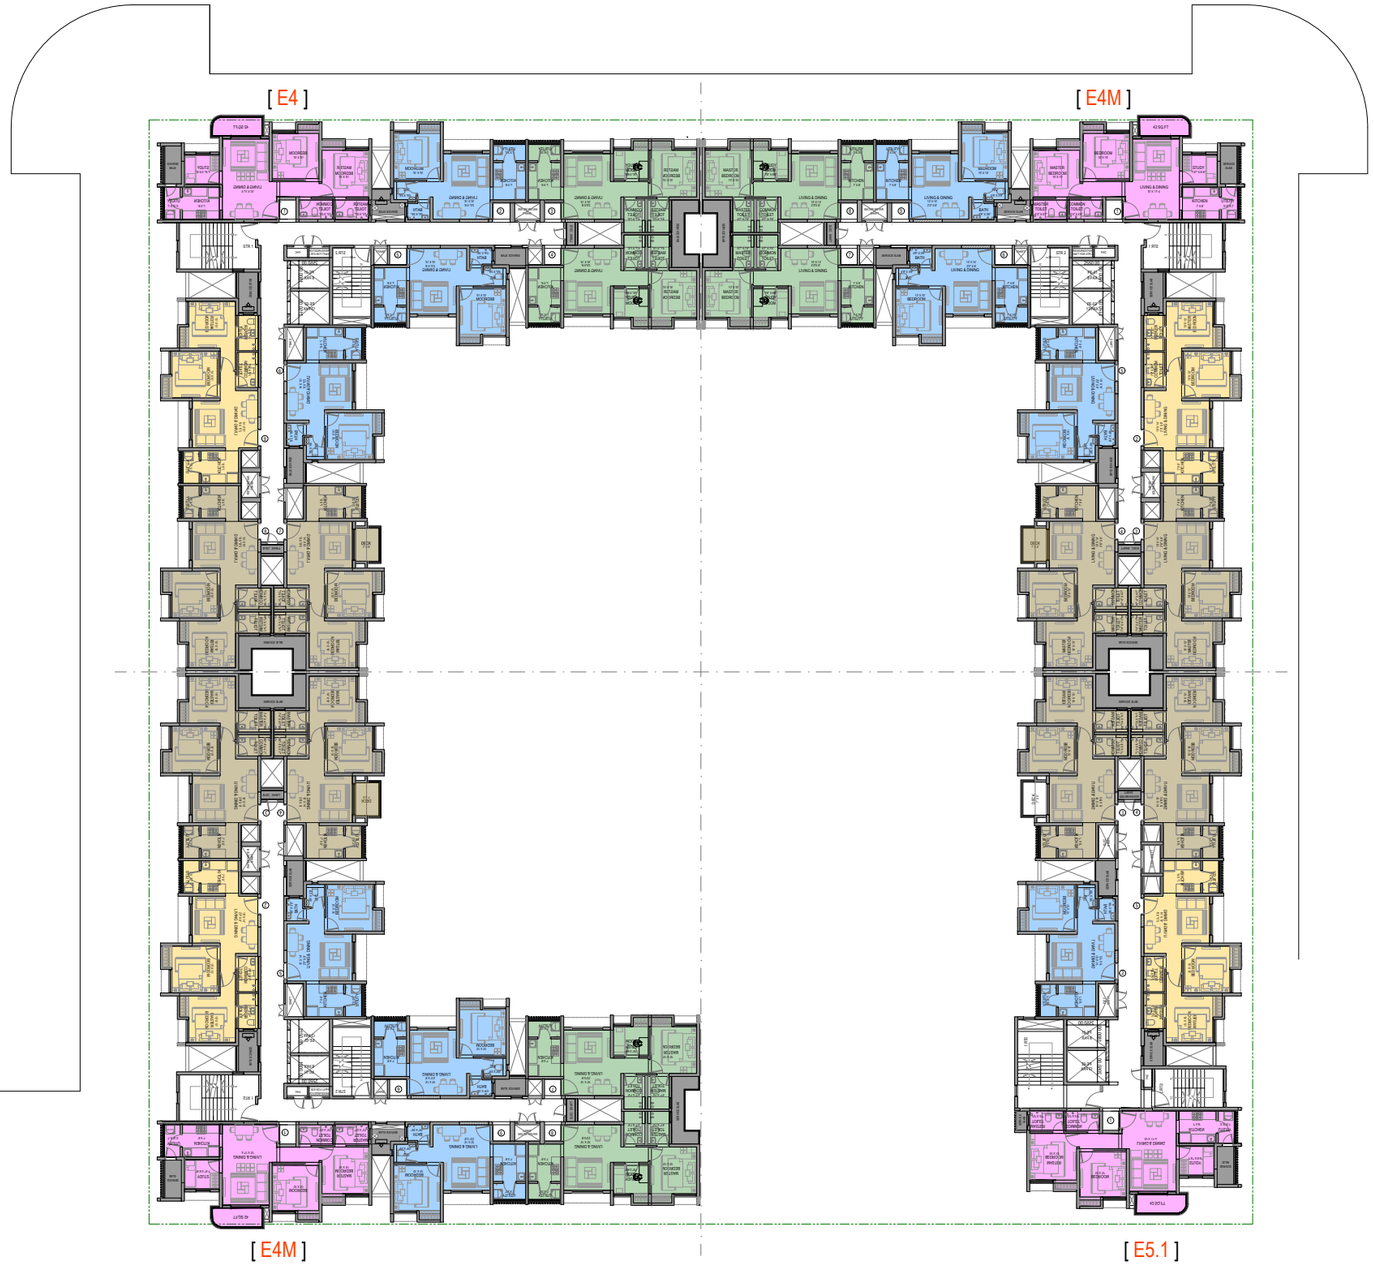

TYPICAL CLUSTER

CLUSTER PRODUCT MIX PER FLOOR			
TYPE	NET RERA CARPET AREA [SQFT]	NOS. PER FLOOR	%
1 BHK	437	10	31.25
1.5 BHK	535	6	18.75
2 BHK	602 & 609	12	37.50
2.5 BHK	736	4	12.50
TOTAL	17784	32	

LEGEND

1BHK
1.5BHK
2BHK
2BHK
2.5BHK

TYPICAL CLUSTER APPLICABLE FOR
6.09 A ,6.09 B , 6.08 C , 6.08 D , 6.06 B , 6.06 C , 6.05 B , 6.03 B ,6.02 C

[N]

GENERAL NOTES

1 : All dimensions are in millimeters and levels in meters unless specified otherwise.
2 : Do not scale the drawing; follow written dimensions.
3 : All dimensions are unfinished dimensions unless specified otherwise.
4 : Any discrepancies should be brought to the notice of the Architect prior to execution of job / procuring materials at site.
5 : This drawing is the property of Kapadia Associates and should not be reproduced, copied, handed over to a third party or used for any purpose other than for which it has been issued.
6 : This drawing is to be read in conjunction with all relevant structural & services drawings.

REVISION INDEX

REV.NO.	DATE	DESCRIPTION

PROJECT TITLE	PROJ.NO.
LODHA WATERFRONT	**L-10518**
DRAWING STAGE	REV.NO.
CONCEPT	**R-00**

DRAWING TITLE: **TYPICAL FLOOR CLUSTER PLAN**


DWG.NO.: **110**

DRAWN	SCALE	DATE
RB	1:400	22-08-2019

KAPADIA ASSOCIATES
architecture • urban design
112-114
Peninsula Centre,Dr. S.S. Rao Road,
Off Ambedkar Road,Parel East,
Mumbai 400012
Tel : 91-22-6660 2838 / 39
Fax : 91-22-6660 2844
E-mail : kapl@kapl.in
Website : www.kapl.in

1:1

A3

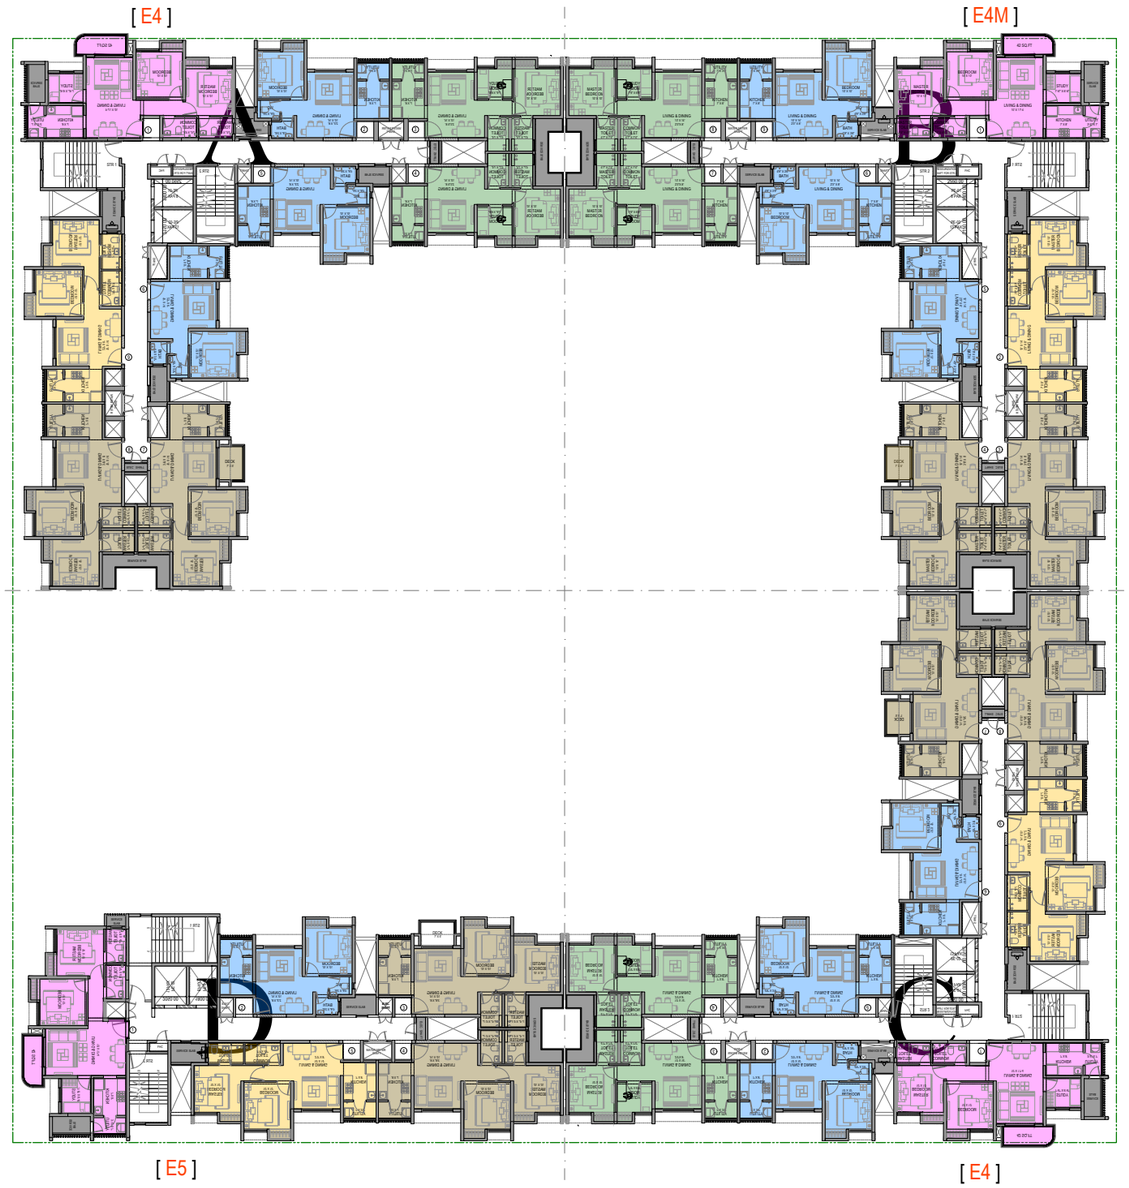

TYPICAL CLUSTER

CLUSTER PRODUCT MIX PER FLOOR			
TYPE	NET RERA CARPET AREA [SQFT]	NOS. PER FLOOR	%
1 BHK	437	10	31.25
1.5 BHK	535	6	18.75
2 BHK	602 & 609	12	37.50
2.5 BHK	736	4	12.50
TOTAL	17784	32	

LEGEND

1BHK
1.5BHK
2BHK
2BHK
2.5BHK

TYPICAL CLUSTER APPLICABLE FOR 6.07 A , 6.04 A

[N]

GENERAL NOTES

1 : All dimensions are in millimeters and levels in meters unless specified otherwise.
2 : Do not scale the drawing; follow written dimensions.
3 : All dimensions are unfinished dimensions unless specified otherwise.
4 : Any discrepancies should be brought to the notice of the Architect prior to execution of job / procuring materials at site.
5 : This drawing is the property of Kapadia Associates and should not be reproduced, copied, handed over to a third party or used for any purpose other than for which it has been issued.
6 : This drawing is to be read in conjunction with all relevant structural & services drawings.

REVISION INDEX


REV.NO.	DATE	DESCRIPTION

PROJECT TITLE	PROJ.NO.	DRAWING TITLE	DWG.NO.	DRAWN	SCALE	DATE
LODHA WATERFRONT	**L-10518**	**TYPICAL FLOOR CLUSTER PLAN 02**	**111**	RB	1:400	22-08-2019
DRAWING STAGE	REV.NO.					
CONCEPT	**R-00**					

KAPADIA ASSOCIATES
architecture • urban design
112-114
Peninsula Centre,Dr. S.S. Rao Road,
Off Ambedkar Road,Parel East,
Mumbai 400012
Tel : 91-22-6660 2838 / 39
Fax : 91-22-6660 2844
E-mail : kapl@kapl.in
Website: www.kapl.in

1:1

A3

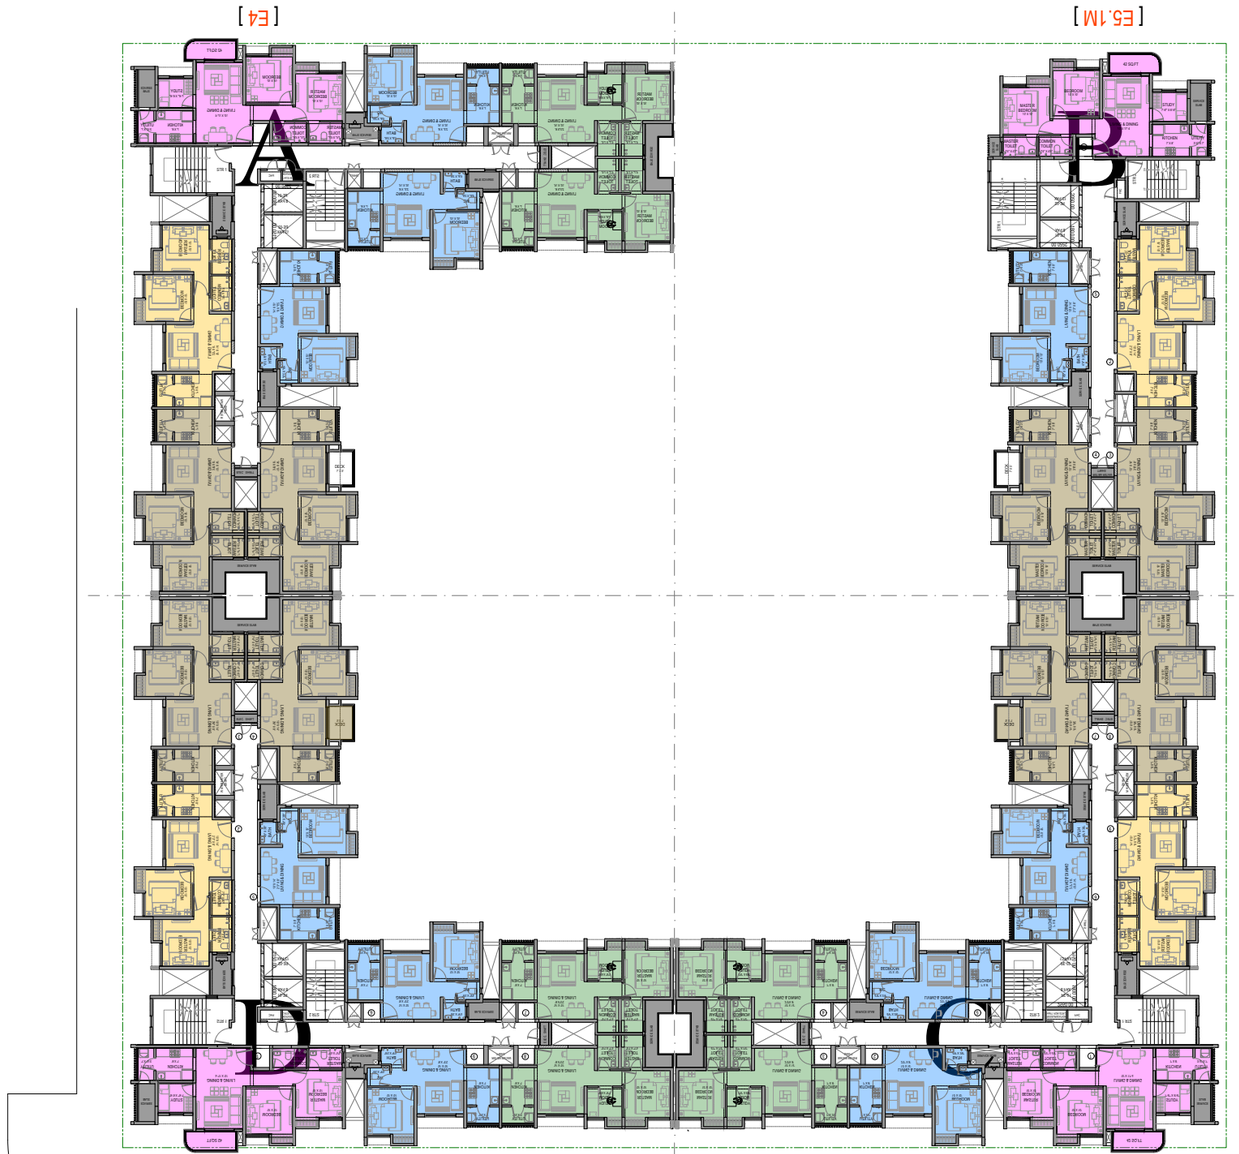

TYPICAL CLUSTER

CLUSTER PRODUCT MIX PER FLOOR			
TYPE	NET RERA CARPET AREA [SQFT]	NOS. PER FLOOR	%
1 BHK	437	10	31.25
1.5 BHK	535	6	18.75
2 BHK	602 & 609	12	37.50
2.5 BHK	736	4	12.50
TOTAL	17784	32	

LEGEND

1BHK
1.5BHK
2BHK
2BHK
2.5BHK

CLUSTER APPLICABLE FOR 6.08 B


[N]

GENERAL NOTES	REVISION INDEX			PROJECT TITLE	PROJ.NO.	DRAWING TITLE	DWG.NO.	DRAWN	SCALE	DATE
1 : All dimensions are in millimeters and levels in meters unless specified otherwise. 2 : Do not scale the drawing; follow written dimensions. 3 : All dimensions are unfinished dimensions unless specified otherwise. 4 : Any discrepancies should be brought to the notice of the Architect prior to execution of job / procuring materials at site. 5 : This drawing is the property of Kapadia Associates and should not be reproduced, copied, handed over to a third party or used for any purpose other than for which it has been issued. 6 : This drawing is to be read in conjunction with all relevant structural & services drawings.	REV.NO.	DATE	DESCRIPTION	**LODHA WATERFRONT**	**L-10518**	**TYPICAL FLOOR CLUSTER PLAN 03**	**112**	RB	1:400	22-08-2019
				DRAWING STAGE	REV.NO.					
				CONCEPT	**R-00**					

KAPADIA ASSOCIATES
architecture • urban design
112-114
Peninsula Centre,Dr. S.S. Rao Road,
Off Ambedkar Road,Parel East,
Mumbai 400012
Tel : 91-22-6660 2838 / 39
Fax : 91-22-6660 2844
E-mail : kapl@kapl.in
Website: www.kapl.in

1:1

A3

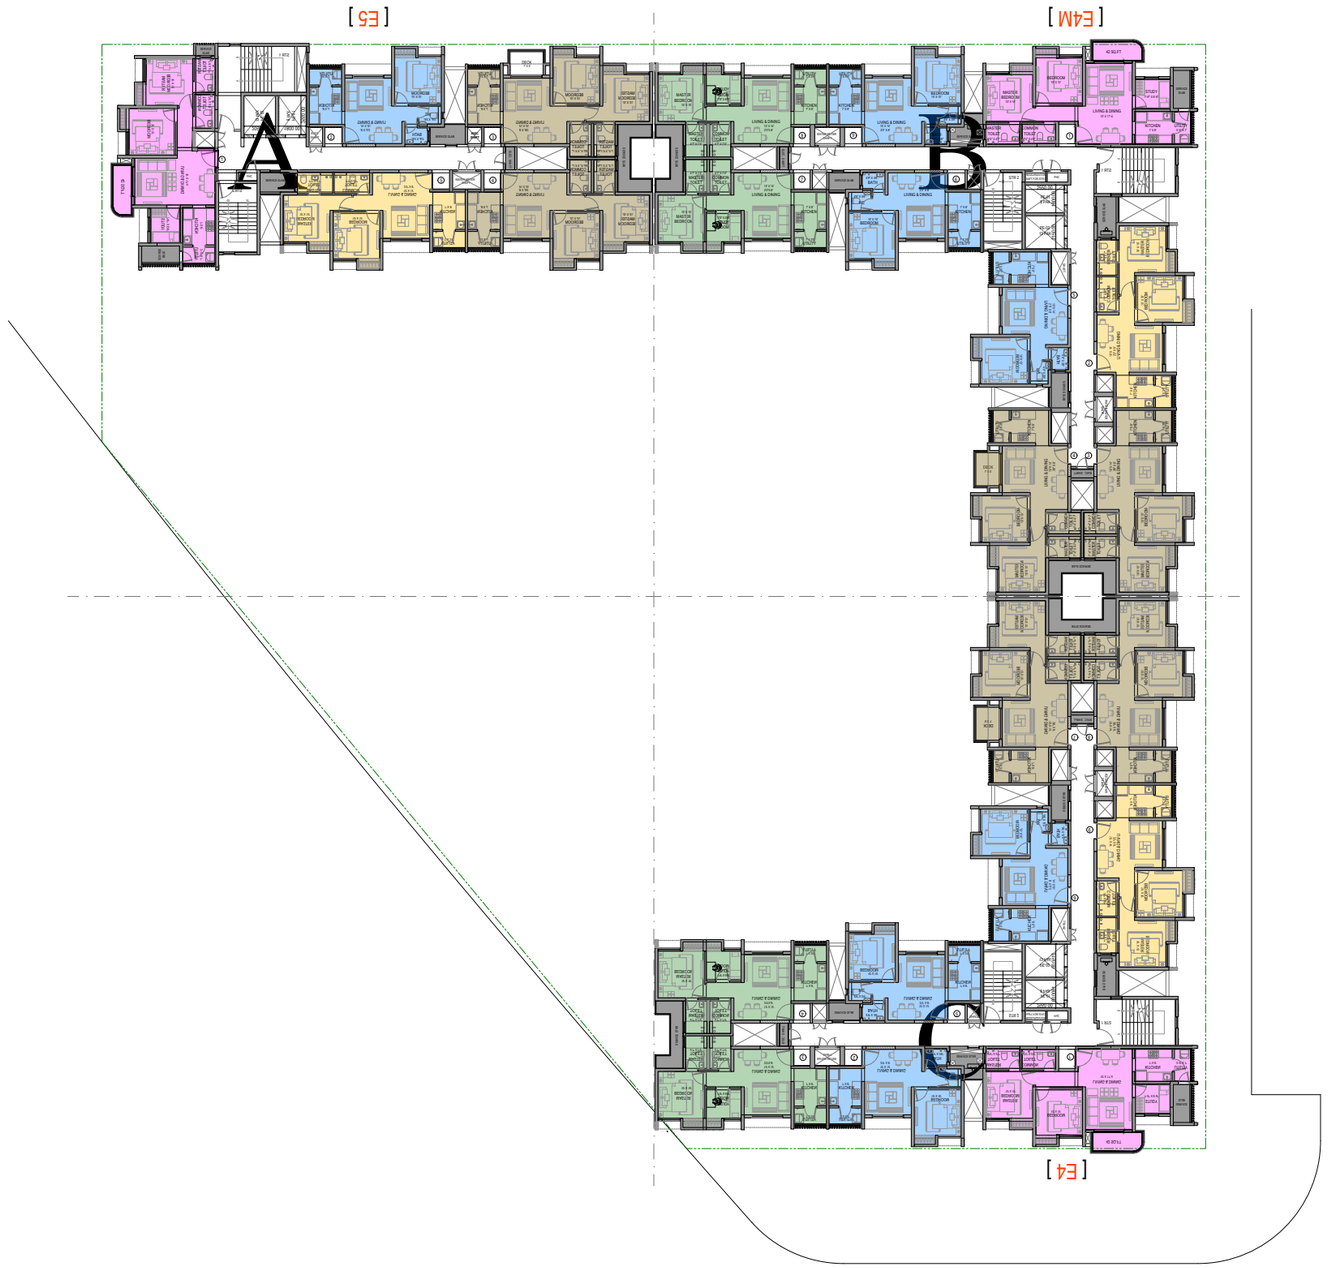

LEGEND

1BHK	CLUSTER APPLICABLE FOR 6.08 A
1.5BHK	
2BHK	
2BHK	
2.5BHK	

[N]

GENERAL NOTES
1 : All dimensions are in millimeters and levels in meters unless specified otherwise.
2 : Do not scale the drawing; follow written dimensions.
3 : All dimensions are unfinished dimensions unless specified otherwise.
4 : Any discrepancies should be brought to the notice of the Architect prior to execution of job / procuring materials at site.
5 : This drawing is the property of Kapadia Associates and should not be reproduced, copied, handed over to a third party or used for any purpose other than for which it has been issued.
6 : This drawing is to be read in conjunction with all relevant structural & services drawings.

REVISION INDEX		
REV.NO.	DATE	DESCRIPTION

PROJECT TITLE	PROJ.NO.
LODHA WATERFRONT	L-10518
DRAWING STAGE	REV.NO.
CONCEPT	R-00

DRAWING TITLE	DWG.NO.
TYPICAL FLOOR CLUSTER PLAN 04	113


DRAWN	SCALE	DATE
RB	1:400	22-08-2019

KAPADIA ASSOCIATES
architecture • urban design
112-114
Peninsula Centre,Dr. S.S. Rao Road,
Off Ambedkar Road,Parel East,
Mumbai 400012
Tel : 91-22-6660 2838 / 39
Fax : 91-22-6660 2844
E-mail : kapl@kapl.in
Website: www.kapl.in

1:1

A3

[E4]

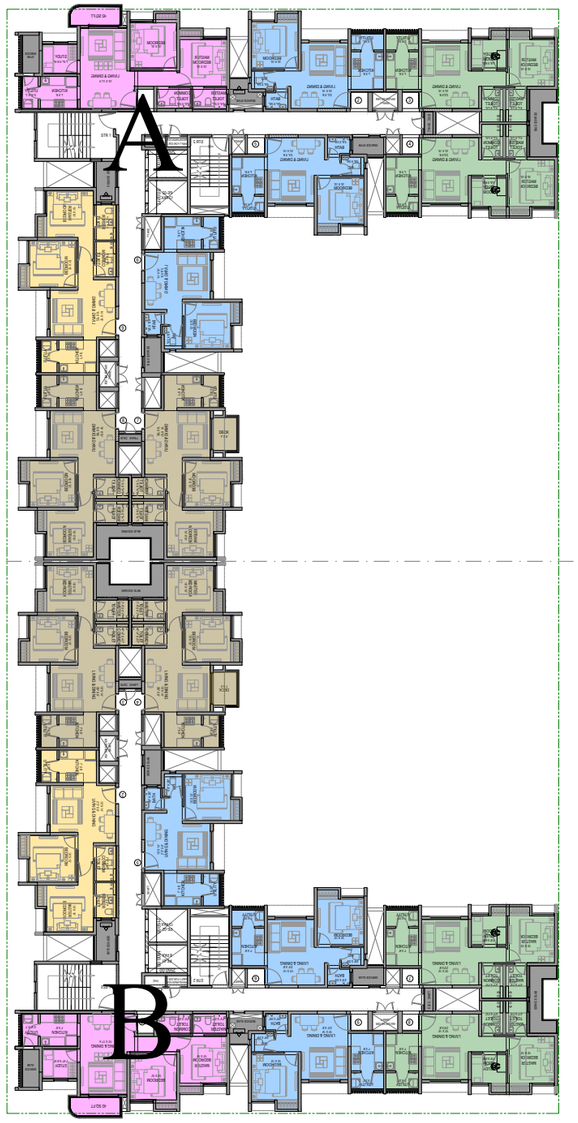

[E4M]

[N]

LEGEND

1BHK
1.5BHK
2BHK
2BHK
2.5BHK

TYPICAL CLUSTER APPLICABLE FOR
6.09 C , 6.08 E , 6.07 C , 6.06 D , 6.02 A
6.05 C , 6.03 A , 6.04 B

GENERAL NOTES

1 : All dimensions are in millimeters and levels in meters unless specified otherwise.
2 : Do not scale the drawing; follow written dimensions.
3 : All dimensions are unfinished dimensions unless specified otherwise.
4 : Any discrepancies should be brought to the notice of the Architect prior to execution of job / procuring materials at site.
5 : This drawing is the property of Kapadia Associates and should not be reproduced, copied, handed over to a third party or used for any purpose other than for which it has been issued.
6 : This drawing is to be read in conjunction with all relevant structural & services drawings.

REVISION INDEX

REV.NO.	DATE	DESCRIPTION

PROJECT TITLE	PROJ.NO.	DRAWING TITLE	DWG.NO.	DRAWN	SCALE	DATE
LODHA WATERFRONT	**L-10518**	**TYPICAL FLOOR CLUSTER PLAN 05**	**114**	RB	1:400	22-08-2019
DRAWING STAGE	REV.NO.					
CONCEPT	**R-00**					


KAPADIA ASSOCIATES
architecture • urban design
112-114
Peninsula Centre,Dr. S.S. Rao Road,
Off Ambedkar Road,Parel East,
Mumbai 400012
Tel : 91-22-6660 2838 / 39
Fax : 91-22-6660 2844
E-mail : kapl@kapl.in
Website: www.kapl.in

1:1

A3

[E4]

[E4M]

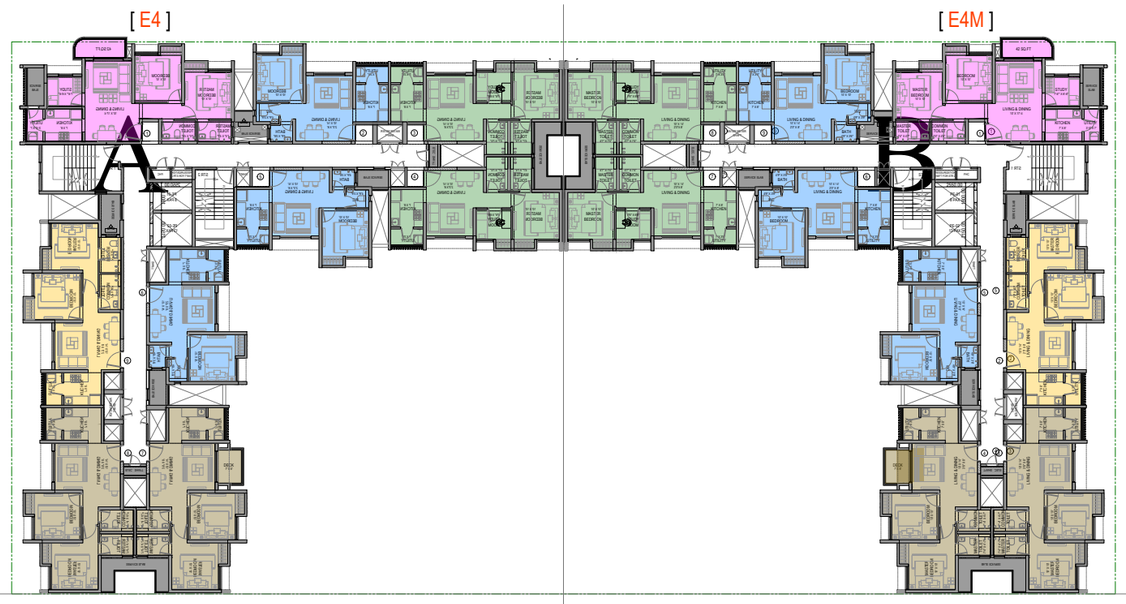

LEGEND

- 1BHK
- 1.5BHK
- 2BHK
- 2BHK
- 2.5BHK

CLUSTER APPLICABLE FOR 6.04 C


[N]

GENERAL NOTES	REVISION INDEX			PROJECT TITLE	PROJ.NO.	DRAWING TITLE	DWG.NO.	DRAWN	SCALE	DATE
1 : All dimensions are in millimeters and levels in meters unless specified otherwise. 2 : Do not scale the drawing; follow written dimensions. 3 : All dimensions are unfinished dimensions unless specified otherwise. 4 : Any discrepancies should be brought to the notice of the Architect prior to execution of job / procuring materials at site. 5 : This drawing is the property of Kapadia Associates and should not be reproduced, copied, handed over to a third party or used for any purpose other than for which it has been issued. 6 : This drawing is to be read in conjunction with all relevant structural & services drawings.	REV.NO.	DATE	DESCRIPTION	**LODHA WATERFRONT**	**L-10518**	**TYPICAL FLOOR CLUSTER PLAN 06**	**115**	RB	1:400	22-08-2019
				DRAWING STAGE	REV.NO.			KAPADIA ASSOCIATES		
				CONCEPT	**R-00**			architecture • urban design		

112-114
Peninsula Centre,Dr. S.S. Rao Road,
Off Ambedkar Road,Parel East,
Mumbai 400012
Tel : 91-22-6660 2838 / 39
Fax : 91-22-6660 2844
E-mail : kapl@kapl.in
Website: www.kapl.in

1:1

A3

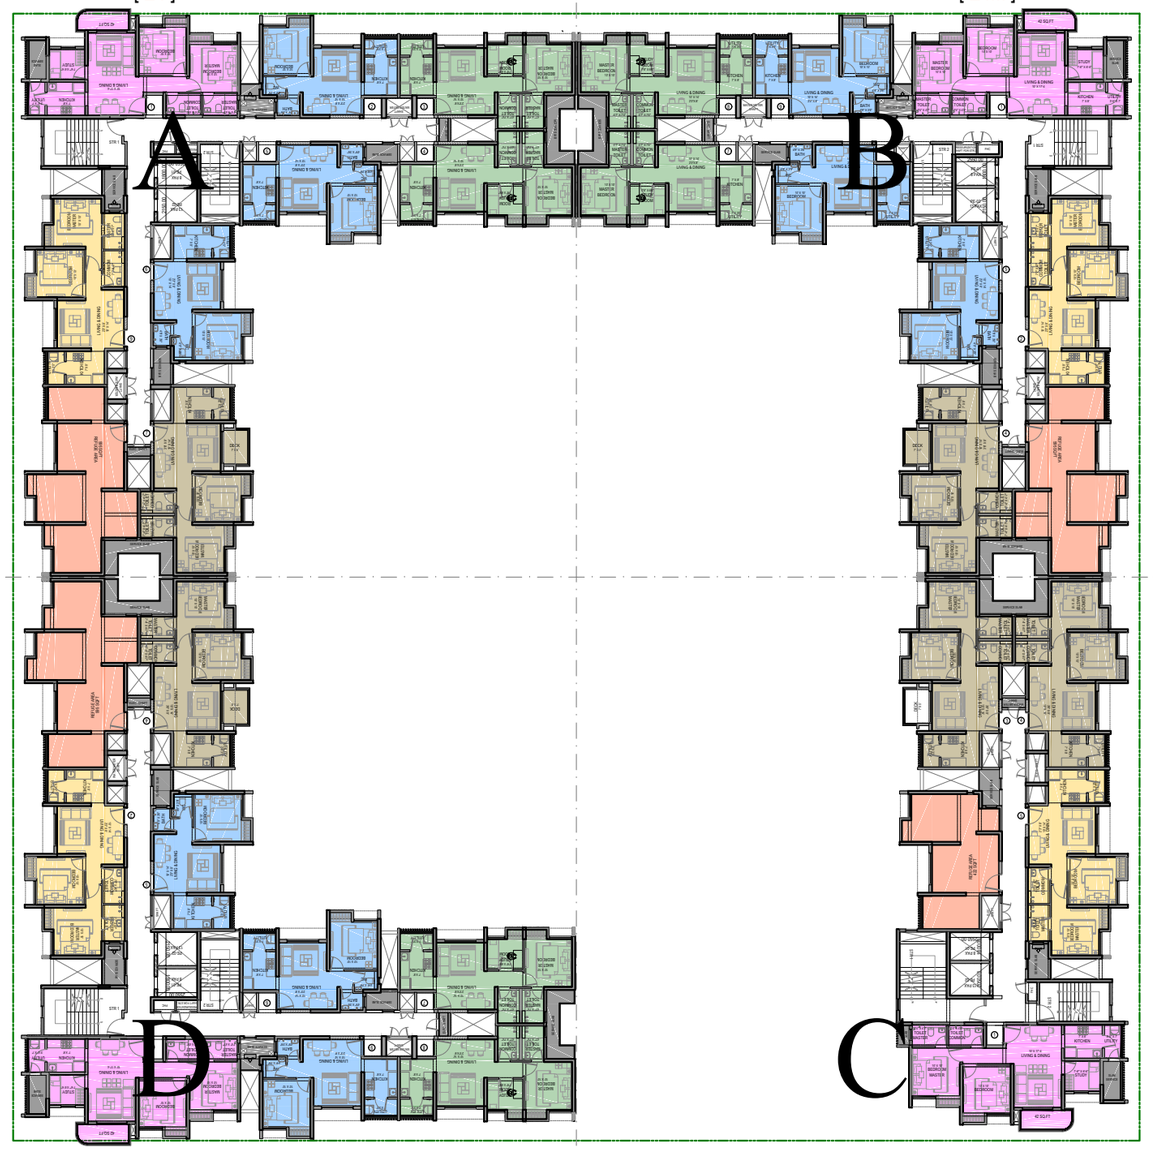

TYPICAL CLUSTER

CLUSTER PRODUCT MIX PER FLOOR			
TYPE	NET RERA CARPET AREA [SQFT]	NOS. PER FLOOR	%
1 BHK	437	10	31.25
1.5 BHK	535	6	18.75
2 BHK	602 & 609	12	37.50
2.5 BHK	736	4	12.50
TOTAL	17784	32	

LEGEND

1BHK
1.5BHK
2BHK
2BHK
2.5BHK

TYPICAL CLUSTER APPLICABLE FOR 6.09 A ,6.09 B , 6.08 C , 6.08 D , 6.06 B , 6.06 C , 6.05 B , 6.03 B ,6.02 C

[N]

GENERAL NOTES

1 : All dimensions are in millimeters and levels in meters unless specified otherwise.
2 : Do not scale the drawing; follow written dimensions.
3 : All dimensions are unfinished dimensions unless specified otherwise.
4 : Any discrepancies should be brought to the notice of the Architect prior to execution of job / procuring materials at site.
5 : This drawing is the property of Kapadia Associates and should not be reproduced, copied, handed over to a third party or used for any purpose other than for which it has been issued.
6 : This drawing is to be read in conjunction with all relevant structural & services drawings.


REVISION INDEX

REV.NO.	DATE	DESCRIPTION

PROJECT TITLE	PROJ.NO.	DRAWING TITLE	DWG.NO.	DRAWN	SCALE	DATE
LODHA WATERFRONT	**L-10518**	**REFUGE FLOOR CLUSTER PLAN**	**116**	RB	1:400	22-08-2019
DRAWING STAGE	REV.NO.					
CONCEPT	**R-00**					

KAPADIA ASSOCIATES
architecture • urban design
112-114
Peninsula Centre,Dr. S.S. Rao Road,
Off Ambedkar Road,Parel East,
Mumbai 400012
Tel : 91-22-6660 2838 / 39
Fax : 91-22-6660 2844
E-mail : kapl@kapl.in
Website: www.kapl.in

A3

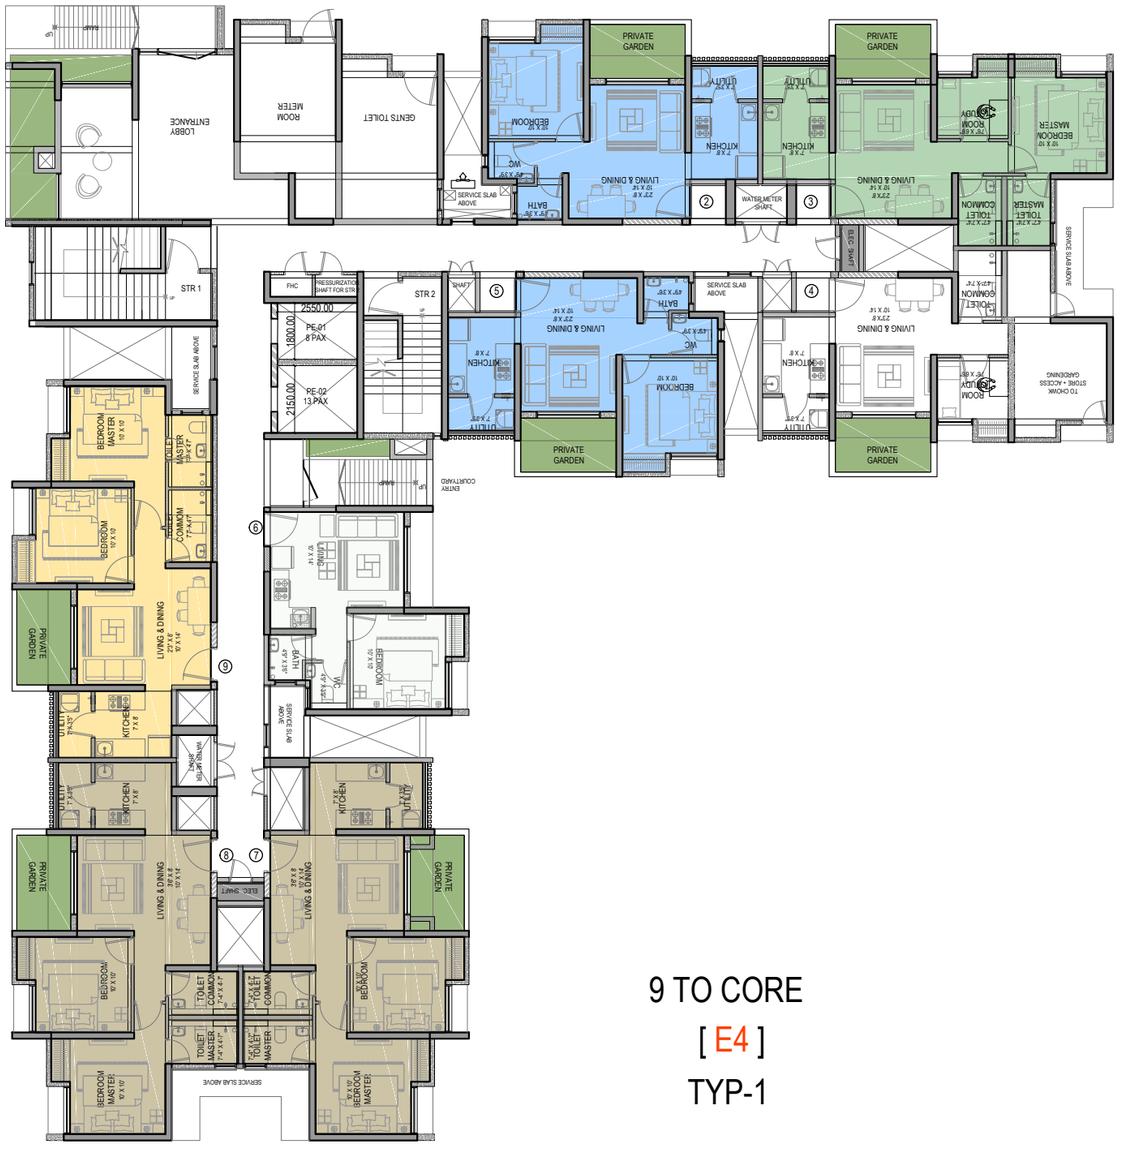

LEGEND

- 1BHK
- 1.5BHK
- 2BHK
- 2BHK
- 2.5BHK

9 TO CORE

[E4]

TYP-1

[N]

GENERAL NOTES	REVISION INDEX			PROJECT TITLE	PROJ.NO.	DRAWING TITLE	DWG.NO.	DRAWN	SCALE	DATE
1 : All dimensions are in millimeters and levels in meters unless specified otherwise. 2 : Do not scale the drawing; follow written dimensions. 3 : All dimensions are unfinished dimensions unless specified otherwise. 4 : Any discrepancies should be brought to the notice of the Architect prior to execution of job / procuring materials at site. 5 : This drawing is the property of Kapadia Associates and should not be reproduced, copied, handed over to a third party or used for any purpose other than for which it has been issued. 6 : This drawing is to be read in conjunction with all relevant structural & services drawings.	REV.NO.	DATE	DESCRIPTION	**LODHA WATERFRONT**	**L-10518**	E4-TYPOLOGY GROUND FLOOR TYP-1	**122**	RB	1:200	22-08-2019
				DRAWING STAGE	REV.NO.			KAPADIA ASSOCIATES		
				CONCEPT	**R-00**			architecture • urban design		

112-114 Peninsula Centre,Dr. S.S. Rao Road, Off Ambedkar Road,Parel East, Mumbai 400012
Tel : 91-22-6660 2838 / 39
Fax : 91-22-6660 2844
E-mail : kapl@kapl.in
Website: www.kapl.in

A3



LEGEND

- 1BHK
- 1.5BHK
- 2BHK
- 2BHK
- 2.5BHK

9 TO CORE


[E4]

TYP-2

[N]

GENERAL NOTES	REVISION INDEX			PROJECT TITLE	PROJ.NO.	DRAWING TITLE	DWG.NO.	DRAWN	SCALE	DATE
1 : All dimensions are in millimeters and levels in meters unless specified otherwise. 2 : Do not scale the drawing; follow written dimensions. 3 : All dimensions are unfinished dimensions unless specified otherwise. 4 : Any discrepancies should be brought to the notice of the Architect prior to execution of job / procuring materials at site. 5 : This drawing is the property of Kapadia Associates and should not be reproduced, copied, handed over to a third party or used for any purpose other than for which it has been issued. 6 : This drawing is to be read in conjunction with all relevant structural & services drawings.	REV.NO.	DATE	DESCRIPTION	LODHA WATERFRONT	L-10518	E4-TYPOLOGY GROUND FLOOR TYP-2	123	RB	1:200	22-08-2019
				DRAWING STAGE	REV.NO.			KAPADIA ASSOCIATES architecture • urban design		
				CONCEPT	R-00			112-114 Peninsula Centre,Dr. S.S. Rao Road, Off Anbedkar Road,Parel East, Mumbai 400012 Tel : 91-22-6660 2838 / 39 Fax : 91-22-6660 2844 E-mail : kapl@kapl.in Website : www.kapl.in			

A3

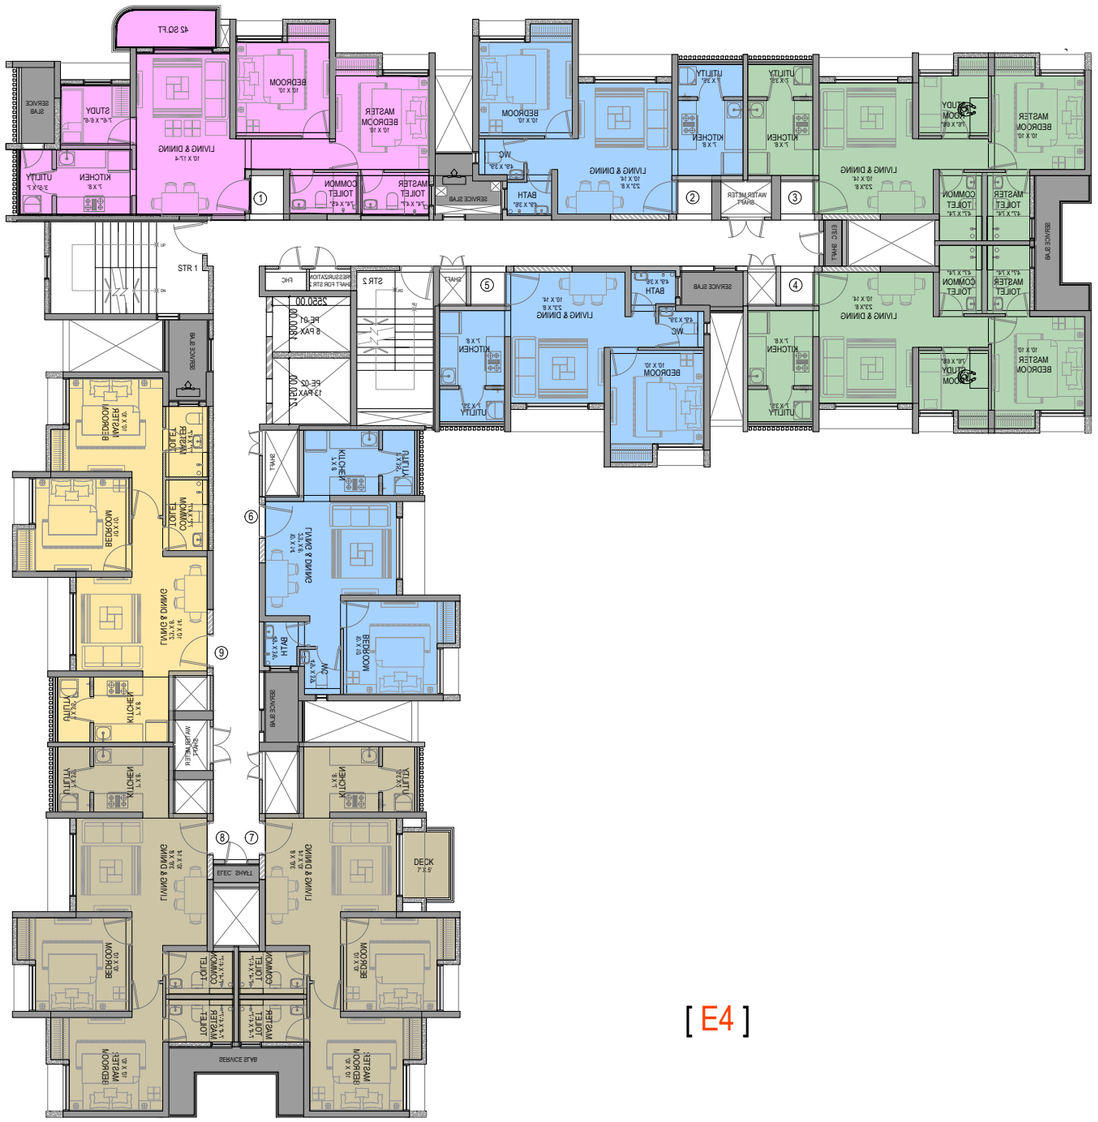

LEGEND

- 1BHK
- 1.5BHK
- 2BHK
- 2BHK
- 2.5BHK

[E4]

[N]

GENERAL NOTES	REVISION INDEX			PROJECT TITLE	PROJ.NO.	DRAWING TITLE	DWG.NO.	DRAWN	SCALE	DATE
1 : All dimensions are in millimeters and levels in meters unless specified otherwise. 2 : Do not scale the drawing; follow written dimensions. 3 : All dimensions are unfinished dimensions unless specified otherwise. 4 : Any discrepancies should be brought to the notice of the Architect prior to execution of job / procuring materials at site. 5 : This drawing is the property of Kapadia Associates and should not be reproduced, copied, handed over to a third party or used for any purpose other than for which it has been issued. 6 : This drawing is to be read in conjunction with all relevant structural & services drawings.	REV.NO.	DATE	DESCRIPTION	**LODHA WATERFRONT**	**L-10518**	E4-TYPOLOGY TYPICAL FLOOR	**131**	RB	1:200	22-08-2019
				DRAWING STAGE	REV.NO.					
				CONCEPT	**R-00**					

KAPADIA ASSOCIATES
architecture • urban design
112-114 Peninsula Centre,Dr. S.S. Rao Road, Off Ambedkar Road,Parel East, Mumbai 400012
Tel : 91-22-6660 2838 / 39
Fax : 91-22-6660 2844
E-mail : kapl@kapl.in
Website: www.kapl.in

1:1

A3



LEGEND

- 1BHK
- 1.5BHK
- 2BHK
- 2BHK
- 2.5BHK

9 TO CORE
[E4M]
TYP-01

[N]

GENERAL NOTES	REVISION INDEX			PROJECT TITLE	PROJ.NO.	DRAWING TITLE	DWG.NO.	DRAWN	SCALE	DATE
1 : All dimensions are in millimeters and levels in meters unless specified otherwise. 2 : Do not scale the drawing; follow written dimensions. 3 : All dimensions are unfinished dimensions unless specified otherwise. 4 : Any discrepancies should be brought to the notice of the Architect prior to execution of job / procuring materials at site. 5 : This drawing is the property of Kapadia Associates and should not be reproduced, copied, handed over to a third party or used for any purpose other than for which it has been issued. 6 : This drawing is to be read in conjunction with all relevant structural & services drawings.	REV.NO.	DATE	DESCRIPTION	**LODHA WATERFRONT**	**L-10518**	E4M-TYPOLOGY GROUND FLOOR TYP-01	**124**	RB	1:200	22-08-2019
				DRAWING STAGE	REV.NO.			KAPADIA ASSOCIATES architecture • urban design		
				CONCEPT	**R-00**			112-114 Peninsula Centre,Dr. S.S. Rao Road, Off Ambedkar Road,Parel East, Mumbai 400012 Tel : 91-22-6660 2838 / 39 Fax : 91-22-6660 2844 E-mail : kapl@kapl.in Website: www.kapl.in			

A3



LEGEND

- 1BHK
- 1.5BHK
- 2BHK
- 2BHK
- 2.5BHK

9 TO CORE
[E4M]
TYP-02

[N]

GENERAL NOTES

1 : All dimensions are in millimeters and levels in meters unless specified otherwise.
2 : Do not scale the drawing; follow written dimensions.
3 : All dimensions are unfinished dimensions unless specified otherwise.
4 : Any discrepancies should be brought to the notice of the Architect prior to execution of job / procuring materials at site.
5 : This drawing is the property of Kapadia Associates and should not be reproduced, copied, handed over to a third party or used for any purpose other than for which it has been issued.
6 : This drawing is to be read in conjunction with all relevant structural & services drawings.

REVISION INDEX

REV.NO.	DATE	DESCRIPTION

PROJECT TITLE	PROJ.NO.	DRAWING TITLE	DWG.NO.	DRAWN	SCALE	DATE
LODHA WATERFRONT	**L-10518**	E4M-TYPOLOGY GROUND FLOOR TYP-02	**125**	RB	1:200	22-08-2019
DRAWING STAGE	REV.NO.					
CONCEPT	**R-00**					

KAPADIA ASSOCIATES
architecture • urban design
112-114 Peninsula Centre,Dr. S.S. Rao Road, Off Ambedkar Road,Parel East, Mumbai 400012
Tel : 91-22-6660 2838 / 39
Fax : 91-22-6660 2844
E-mail : kapl@kapl.in
Website: www.kapl.in

A3



LEGEND

- 1BHK
- 1.5BHK
- 2BHK
- 2BHK
- 2.5BHK

[E4M]


[N]

GENERAL NOTES	REVISION INDEX			PROJECT TITLE	PROJ.NO.	DRAWING TITLE	DWG.NO.	DRAWN	SCALE	DATE
1 : All dimensions are in millimeters and levels in meters unless specified otherwise. 2 : Do not scale the drawing; follow written dimensions. 3 : All dimensions are unfinished dimensions unless specified otherwise. 4 : Any discrepancies should be brought to the notice of the Architect prior to execution of job / procuring materials at site. 5 : This drawing is the property of Kapadia Associates and should not be reproduced, copied, handed over to a third party or used for any purpose other than for which it has been issued. 6 : This drawing is to be read in conjunction with all relevant structural & services drawings.	REV.NO.	DATE	DESCRIPTION	**LODHA WATERFRONT**	**L-10518**	E4M-TYPOLOGY TYPICAL FLOOR	**132**	RB	1:200	22-08-2019
				DRAWING STAGE	REV.NO.			KAPADIA ASSOCIATES		
				CONCEPT	**R-00**			architecture • urban design		

112-114
Peninsula Centre,Dr. S.S. Rao Road,
Off Ambedkar Road,Parel East,
Mumbai 400012
Tel : 91-22-6660 2838 / 39
Fax : 91-22-6660 2844
E-mail : kapl@kapl.in
Website: www.kapl.in

1:1

A3

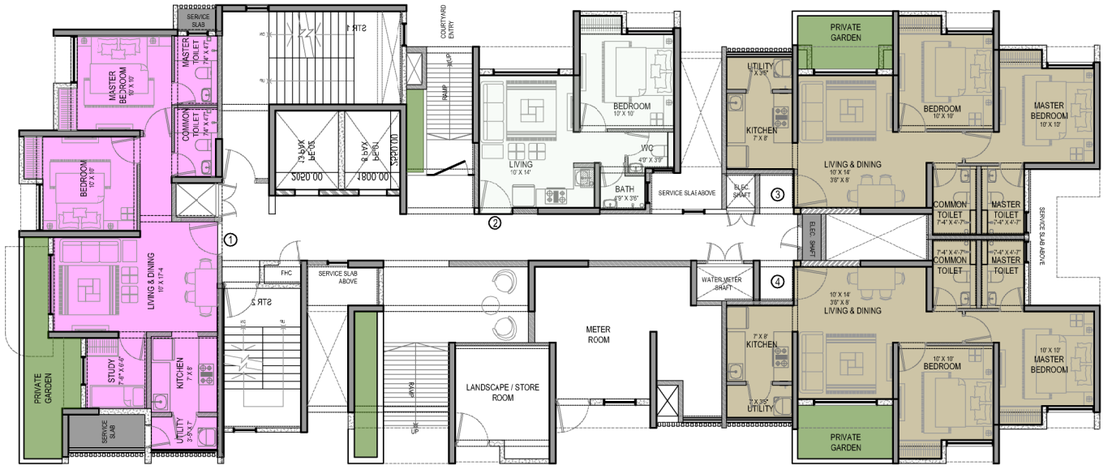

5 TO CORE
[E5]
TYP-01

LEGEND

- 1BHK
- 1.5BHK
- 2BHK
- 2BHK
- 2.5BHK

[N]

GENERAL NOTES

1 : All dimensions are in millimeters and levels in meters unless specified otherwise.
2 : Do not scale the drawing; follow written dimensions.
3 : All dimensions are unfinished dimensions unless specified otherwise.
4 : Any discrepancies should be brought to the notice of the Architect prior to execution of job / procuring materials at site.
5 : This drawing is the property of Kapadia Associates and should not be reproduced, copied, handed over to a third party or used for any purpose other than for which it has been issued.
6 : This drawing is to be read in conjunction with all relevant structural & services drawings.


REVISION INDEX

REV.NO.	DATE	DESCRIPTION

PROJECT TITLE	PROJ.NO.	DRAWING TITLE	DWG.NO.	DRAWN	SCALE	DATE
LODHA WATERFRONT	**L-10518**	E5-TYPOLOGY GROUND FLOOR TYP -01	**126**	RB	1:200	22-08-2019
DRAWING STAGE	REV.NO.					
CONCEPT	**R-00**					

KAPADIA ASSOCIATES
architecture • urban design
112-114
Peninsula Centre,Dr. S.S. Rao Road,
Off Ambedkar Road,Parel East,
Mumbai 400012
Tel : 91-22-6660 2838 / 39
Fax : 91-22-6660 2844
E-mail : kapl@kapl.in
Website : www.kapl.in

A3

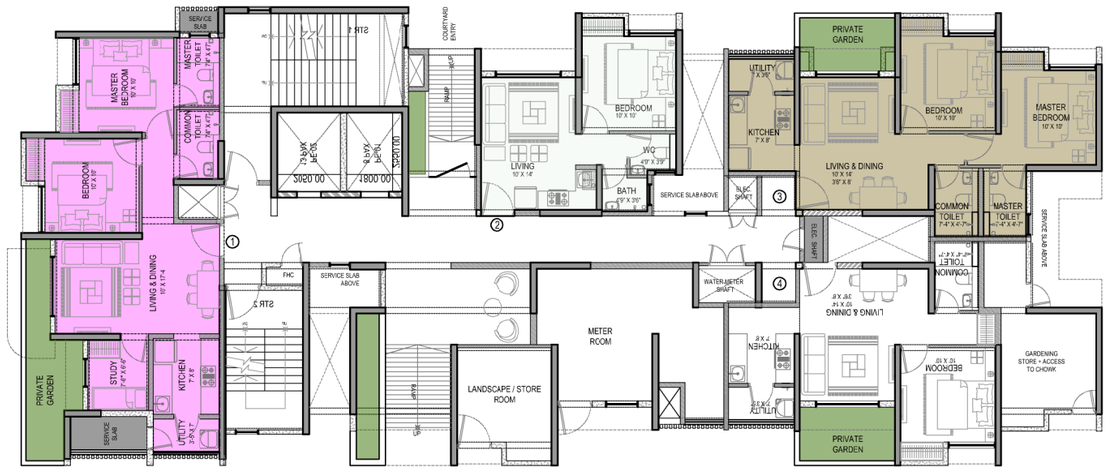

5 TO CORE
[E5]
TYP-02

LEGEND

- 1BHK
- 1.5BHK
- 2BHK
- 2BHK
- 2.5BHK

[N]

GENERAL NOTES

1 : All dimensions are in millimeters and levels in meters unless specified otherwise.
2 : Do not scale the drawing; follow written dimensions.
3 : All dimensions are unfinished dimensions unless specified otherwise.
4 : Any discrepancies should be brought to the notice of the Architect prior to execution of job / procuring materials at site.
5 : This drawing is the property of Kapadia Associates and should not be reproduced, copied, handed over to a third party or used for any purpose other than for which it has been issued.
6 : This drawing is to be read in conjunction with all relevant structural & services drawings.


REVISION INDEX

REV.NO.	DATE	DESCRIPTION

PROJECT TITLE	PROJ.NO.	DRAWING TITLE	DWG.NO.	DRAWN	SCALE	DATE
LODHA WATERFRONT	**L-10518**	E5-TYPOLOGY GROUND FLOOR TYP-02	**127**	RB	1:200	22-08-2019
DRAWING STAGE	REV.NO.					
CONCEPT	**R-00**					

KAPADIA ASSOCIATES
architecture • urban design
112-114 Peninsula Centre,Dr. S.S. Rao Road, Off Anbedkar Road,Parel East, Mumbai 400012
Tel : 91-22-6660 2838 / 39
Fax : 91-22-6660 2844
E-mail : kapl@kapl.in
Website: www.kapl.in

A3

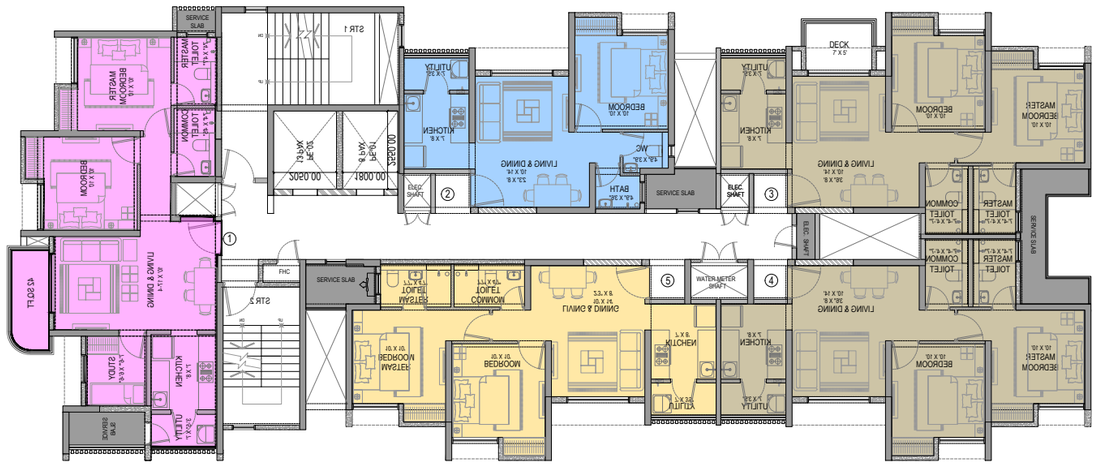

[E5]

LEGEND

- 1BHK
- 1.5BHK
- 2BHK
- 2BHK
- 2.5BHK


[N]

GENERAL NOTES	REVISION INDEX			PROJECT TITLE	PROJ.NO.	DRAWING TITLE	DWG.NO.	DRAWN	SCALE	DATE
1 : All dimensions are in millimeters and levels in meters unless specified otherwise. 2 : Do not scale the drawing; follow written dimensions. 3 : All dimensions are unfinished dimensions unless specified otherwise. 4 : Any discrepancies should be brought to the notice of the Architect prior to execution of job / procuring materials at site. 5 : This drawing is the property of Kapadia Associates and should not be reproduced, copied, handed over to a third party or used for any purpose other than for which it has been issued. 6 : This drawing is to be read in conjunction with all relevant structural & services drawings.	REV.NO.	DATE	DESCRIPTION	**LODHA WATERFRONT**	**L-10518**	E5-TYPOLOGY TYPICAL FLOOR	**133**	RB	1:200	22-08-2019
				DRAWING STAGE	REV.NO.					
				CONCEPT	**R-00**					

KAPADIA ASSOCIATES
architecture • urban design
112-114 Peninsula Centre,Dr. S.S. Rao Road, Off Ambedkar Road,Parel East, Mumbai 400012
Tel : 91-22-6660 2838 / 39
Fax : 91-22-6660 2844
E-mail : kapl@kapl.in
Website: www.kapl.in

1:1

A3

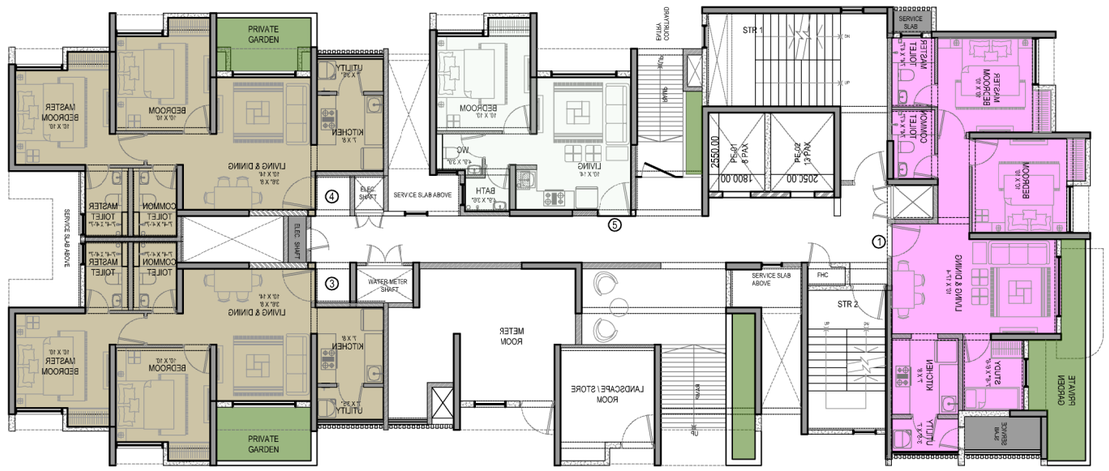

5 TO CORE
[E5M]

LEGEND

- 1BHK
- 1.5BHK
- 2BHK
- 2BHK
- 2.5BHK

[N]

GENERAL NOTES

1 : All dimensions are in millimeters and levels in meters unless specified otherwise.
2 : Do not scale the drawing; follow written dimensions.
3 : All dimensions are unfinished dimensions unless specified otherwise.
4 : Any discrepancies should be brought to the notice of the Architect prior to execution of job / procuring materials at site.
5 : This drawing is the property of Kapadia Associates and should not be reproduced, copied, handed over to a third party or used for any purpose other than for which it has been issued.
6 : This drawing is to be read in conjunction with all relevant structural & services drawings.


REVISION INDEX

REV.NO.	DATE	DESCRIPTION

PROJECT TITLE	PROJ.NO.	DRAWING TITLE	DWG.NO.	DRAWN	SCALE	DATE
LODHA WATERFRONT	**L-10518**	E5M-TYPOLOGY GROUND FLOOR	**128**	RB	1:200	22-08-2019
DRAWING STAGE	REV.NO.					
CONCEPT	**R-00**					

KAPADIA ASSOCIATES
architecture • urban design
112-114
Peninsula Centre,Dr. S.S. Rao Road,
Off Ambedkar Road,Parel East,
Mumbai 400012
Tel : 91-22-6660 2838 / 39
Fax : 91-22-6660 2844
E-mail : kapl@kapl.in
Website : www.kapl.in

A3

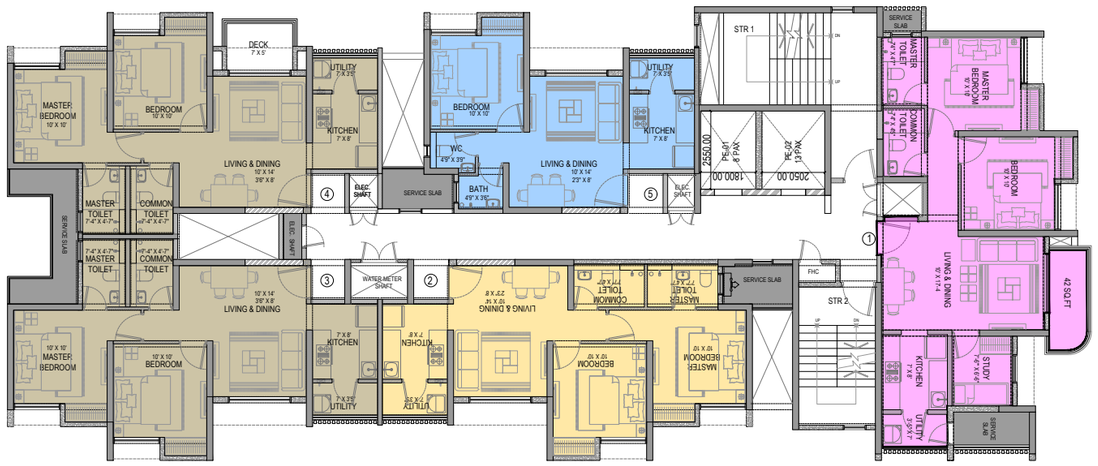

[E5M]

LEGEND

- 1BHK
- 1.5BHK
- 2BHK
- 2BHK
- 2.5BHK


[N]

GENERAL NOTES	REVISION INDEX			PROJECT TITLE	PROJ.NO.	DRAWING TITLE	DWG.NO.	DRAWN	SCALE	DATE
1 : All dimensions are in millimeters and levels in meters unless specified otherwise. 2 : Do not scale the drawing; follow written dimensions. 3 : All dimensions are unfinished dimensions unless specified otherwise. 4 : Any discrepancies should be brought to the notice of the Architect prior to execution of job / procuring materials at site. 5 : This drawing is the property of Kapadia Associates and should not be reproduced, copied, handed over to a third party or used for any purpose other than for which it has been issued. 6 : This drawing is to be read in conjunction with all relevant structural & services drawings.	REV.NO.	DATE	DESCRIPTION	**LODHA WATERFRONT**	**L-10518**	E5M-TYPOLOGY TYPICAL FLOOR	**134**	RB	1:200	22-08-2019
				DRAWING STAGE	REV.NO.					
				CONCEPT	**R-00**					

KAPADIA ASSOCIATES
architecture • urban design
112-114
Peninsula Centre,Dr. S.S. Rao Road,
Off Ambedkar Road,Parel East,
Mumbai 400012
Tel : 91-22-6660 2838 / 39
Fax : 91-22-6660 2844
E-mail : kapl@kapl.in
Website: www.kapl.in

1:1

A3

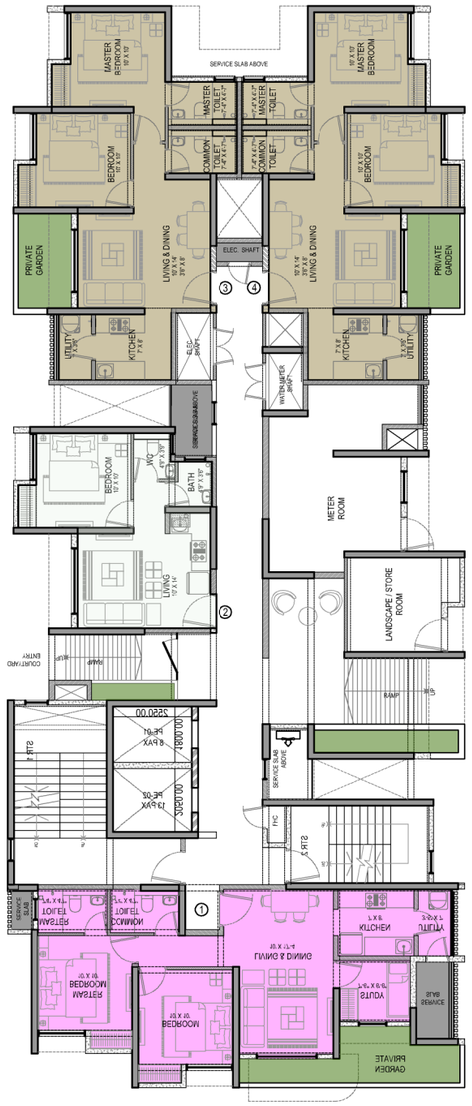

5 TO CORE
[E5.1]

LEGEND


- 1BHK
- 1.5BHK
- 2BHK
- 2BHK
- 2.5BHK

[N]

GENERAL NOTES	REVISION INDEX			PROJECT TITLE	PROJ.NO.	DRAWING TITLE	DWG.NO.	DRAWN	SCALE	DATE
1 : All dimensions are in millimeters and levels in meters unless specified otherwise. 2 : Do not scale the drawing; follow written dimensions. 3 : All dimensions are unfinished dimensions unless specified otherwise. 4 : Any discrepancies should be brought to the notice of the Architect prior to execution of job / procuring materials at site. 5 : This drawing is the property of Kapadia Associates and should not be reproduced, copied, handed over to a third party or used for any purpose other than for which it has been issued. 6 : This drawing is to be read in conjunction with all relevant structural & services drawings.	REV.NO.	DATE	DESCRIPTION	**LODHA WATERFRONT**	**L-10518**	E5.1-TYPOLOGY GROUND FLOOR	**129**	RB	1:200	22-08-2019
				DRAWING STAGE	REV.NO.			KAPADIA ASSOCIATES		
				CONCEPT	**R-00**			architecture • urban design		

112-114 Peninsula Centre,Dr. S.S. Rao Road, Off Anbedkar Road,Parel East, Mumbai 400012
Tel : 91-22-6660 2838 / 39
Fax : 91-22-6660 2844
E-mail : kapl@kapl.in
Website: www.kapl.in

A3

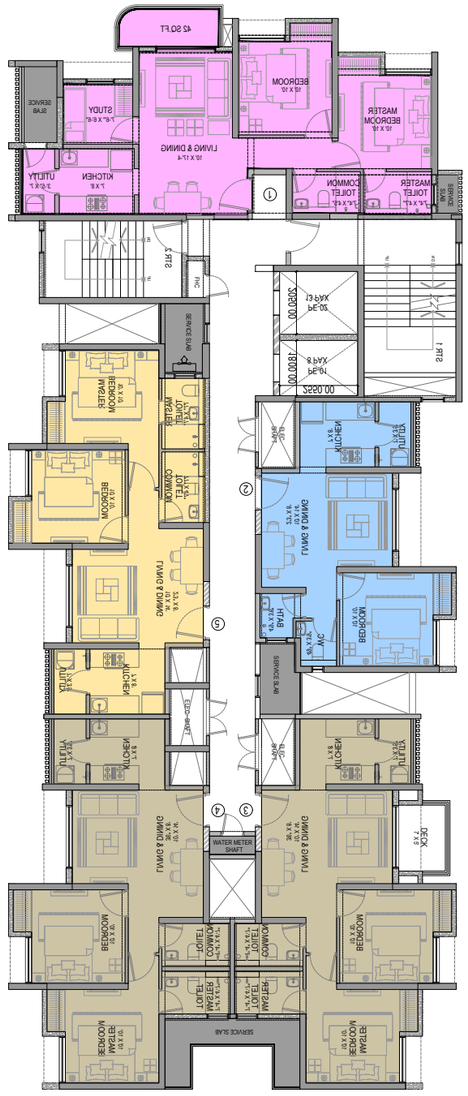

5 TO CORE
[E5.1]

LEGEND

- 1BHK
- 1.5BHK
- 2BHK
- 2BHK
- 2.5BHK

[N]

GENERAL NOTES
1 : All dimensions are in millimeters and levels in meters unless specified otherwise.
2 : Do not scale the drawing; follow written dimensions.
3 : All dimensions are unfinished dimensions unless specified otherwise.
4 : Any discrepancies should be brought to the notice of the Architect prior to execution of job / procuring materials at site.
5 : This drawing is the property of Kapadia Associates and should not be reproduced, copied, handed over to a third party or used for any purpose other than for which it has been issued.
6 : This drawing is to be read in conjunction with all relevant structural & services drawings.

REVISION INDEX		
REV.NO.	DATE	DESCRIPTION

PROJECT TITLE	PROJ.NO.
LODHA WATERFRONT	**L-10518**
DRAWING STAGE	REV.NO.
CONCEPT	**R-00**


DRAWING TITLE	DWG.NO.
E5.1-TYPOLOGY TYPICAL FLOOR	**135**

DRAWN	SCALE	DATE
RB	1:200	22-08-2019

KAPADIA ASSOCIATES
architecture • urban design
112-114
Peninsula Centre,Dr. S.S. Rao Road,
Off Ambedkar Road,Parel East,
Mumbai 400012
Tel : 91-22-6660 2838 / 39
Fax : 91-22-6660 2844
E-mail : kapl@kapl.in
Website: www.kapl.in

1:1

A3

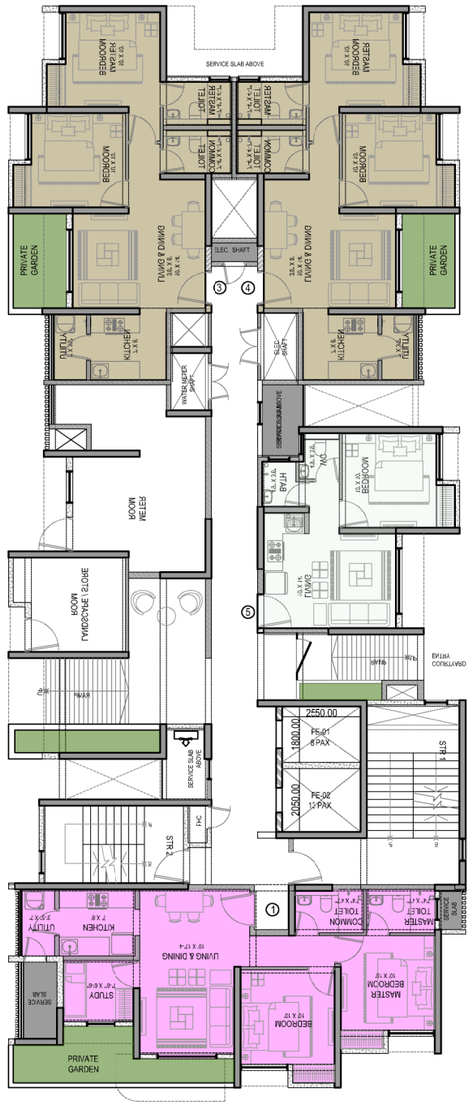

5 TO CORE
[E5.1M]

LEGEND


- 1BHK
- 1.5BHK
- 2BHK
- 2BHK
- 2.5BHK

[N]

GENERAL NOTES	REVISION INDEX			PROJECT TITLE	PROJ.NO.	DRAWING TITLE	DWG.NO.	DRAWN	SCALE	DATE
1 : All dimensions are in millimeters and levels in meters unless specified otherwise. 2 : Do not scale the drawing; follow written dimensions. 3 : All dimensions are unfinished dimensions unless specified otherwise. 4 : Any discrepancies should be brought to the notice of the Architect prior to execution of job / procuring materials at site. 5 : This drawing is the property of Kapadia Associates and should not be reproduced, copied, handed over to a third party or used for any purpose other than for which it has been issued. 6 : This drawing is to be read in conjunction with all relevant structural & services drawings.	REV.NO.	DATE	DESCRIPTION	**LODHA WATERFRONT**	**L-10518**	E5.1M-TYPOLOGY GROUND FLOOR	**130**	RB	1:200	22-08-2019
				DRAWING STAGE	REV.NO.			**KAPADIA ASSOCIATES**		
				CONCEPT	**R-00**			architecture • urban design		

112-114 Peninsula Centre,Dr. S.S. Rao Road, Off Anbedkar Road,Parel East, Mumbai 400012
Tel : 91-22-6660 2838 / 39
Fax : 91-22-6660 2844
E-mail : kap@kapl.in
Website: www.kapl.in

A3

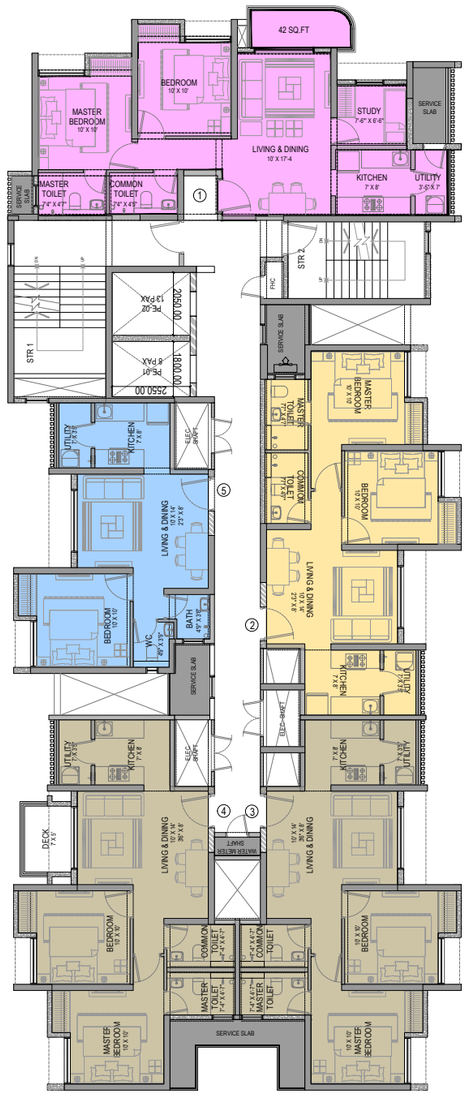

5 TO CORE
[E5.1M]

[N]

LEGEND

- 1BHK
- 1.5BHK
- 2BHK
- 2BHK
- 2.5BHK

GENERAL NOTES
1 : All dimensions are in millimeters and levels in meters unless specified otherwise.
2 : Do not scale the drawing; follow written dimensions.
3 : All dimensions are unfinished dimensions unless specified otherwise.
4 : Any discrepancies should be brought to the notice of the Architect prior to execution of job / procuring materials at site.
5 : This drawing is the property of Kapadia Associates and should not be reproduced, copied, handed over to a third party or used for any purpose other than for which it has been issued.
6 : This drawing is to be read in conjunction with all relevant structural & services drawings.

REVISION INDEX		
REV.NO.	DATE	DESCRIPTION

PROJECT TITLE	PROJ.NO.
LODHA WATERFRONT	**L-10518**
DRAWING STAGE	REV.NO.
CONCEPT	**R-00**

DRAWING TITLE	DWG.NO.
E5.1M-TYPOLOGY TYPICAL FLOOR	**136**

DRAWN	SCALE	DATE
RB	1:200	22-08-2019

KAPADIA ASSOCIATES
architecture • urban design
112-114
Peninsula Centre,Dr. S.S. Rao Road,
Off Ambedkar Road,Parel East,
Mumbai 400012
Tel : 91-22-6660 2838 / 39
Fax : 91-22-6660 2844
E-mail : kapl@kapl.in
Website: www.kapl.in

1:1

A3



5 TO CORE
[E5]
[TYPE-02]

5 TO CORE
[E5M]

GENERAL NOTES

1 : All dimensions are in millimeters and levels in meters unless specified otherwise.
2 : Do not scale the drawing; follow written dimensions.
3 : All dimensions are unfinished dimensions unless specified otherwise.
4 : Any discrepancies should be brought to the notice of the Architect prior to execution of job / procuring materials at site.
5 : This drawing is the property of Kapadia Associates and should not be reproduced, copied, handed over to a third party or used for any purpose other than for which it has been issued.
6 : This drawing is to be read in conjunction with all relevant structural & services drawings.

REVISION INDEX

REV.NO.	DATE	DESCRIPTION

PROJECT TITLE	PROJ.NO.	DRAWING TITLE	DWG.NO.	DRAWN	SCALE	DATE
LODHA WATERFRONT	**L-10518**	E5-TYPOLOGY GROUND FLOOR	**137**	RB	1:200	22-08-2019
DRAWING STAGE	REV.NO.					
CONCEPT	**R-00**					

KAPADIA ASSOCIATES
architecture • urban design
112-114
Peninsula Centre,Dr. S.S. Rao Road,
Off Anbedkar Road,Parel East,
Mumbai 400012
Tel : 91-22-6660 2838 / 39
Fax : 91-22-6660 2844
E-mail : kapl@kapl.in
Website: www.kapl.in

A3




5 TO CORE
[E5M]

GENERAL NOTES	REVISION INDEX		
1 : All dimensions are in millimeters and levels in meters unless specified otherwise.	REV.NO.	DATE	DESCRIPTION
2 : Do not scale the drawing; follow written dimensions.			
3 : All dimensions are unfinished dimensions unless specified otherwise.			
4 : Any discrepancies should be brought to the notice of the Architect prior to execution of job / procuring materials at site.			
5 : This drawing is the property of Kapadia Associates and should not be reproduced, copied, handed over to a third party or used for any purpose other than for which it has been issued.			
6 : This drawing is to be read in conjunction with all relevant structural & services drawings.			

PROJECT TITLE	PROJ.NO.	DRAWING TITLE	DWG.NO.	DRAWN	SCALE	DATE
LODHA WATERFRONT	**L-10518**	E5M-TYPOLOGY GROUND FLOOR	**138**	RB	1:200	22-08-2019
DRAWING STAGE	REV.NO.					
CONCEPT	**R-00**					

KAPADIA ASSOCIATES
architecture • urban design
112-114 Peninsula Centre,Dr. S.S. Rao Road, Off Anbedkar Road,Parel East, Mumbai 400012
Tel : 91-22-6660 2838 / 39
Fax : 91-22-6660 2844
E-mail : kap@kapl.in
Website: www.kapl.in

A3

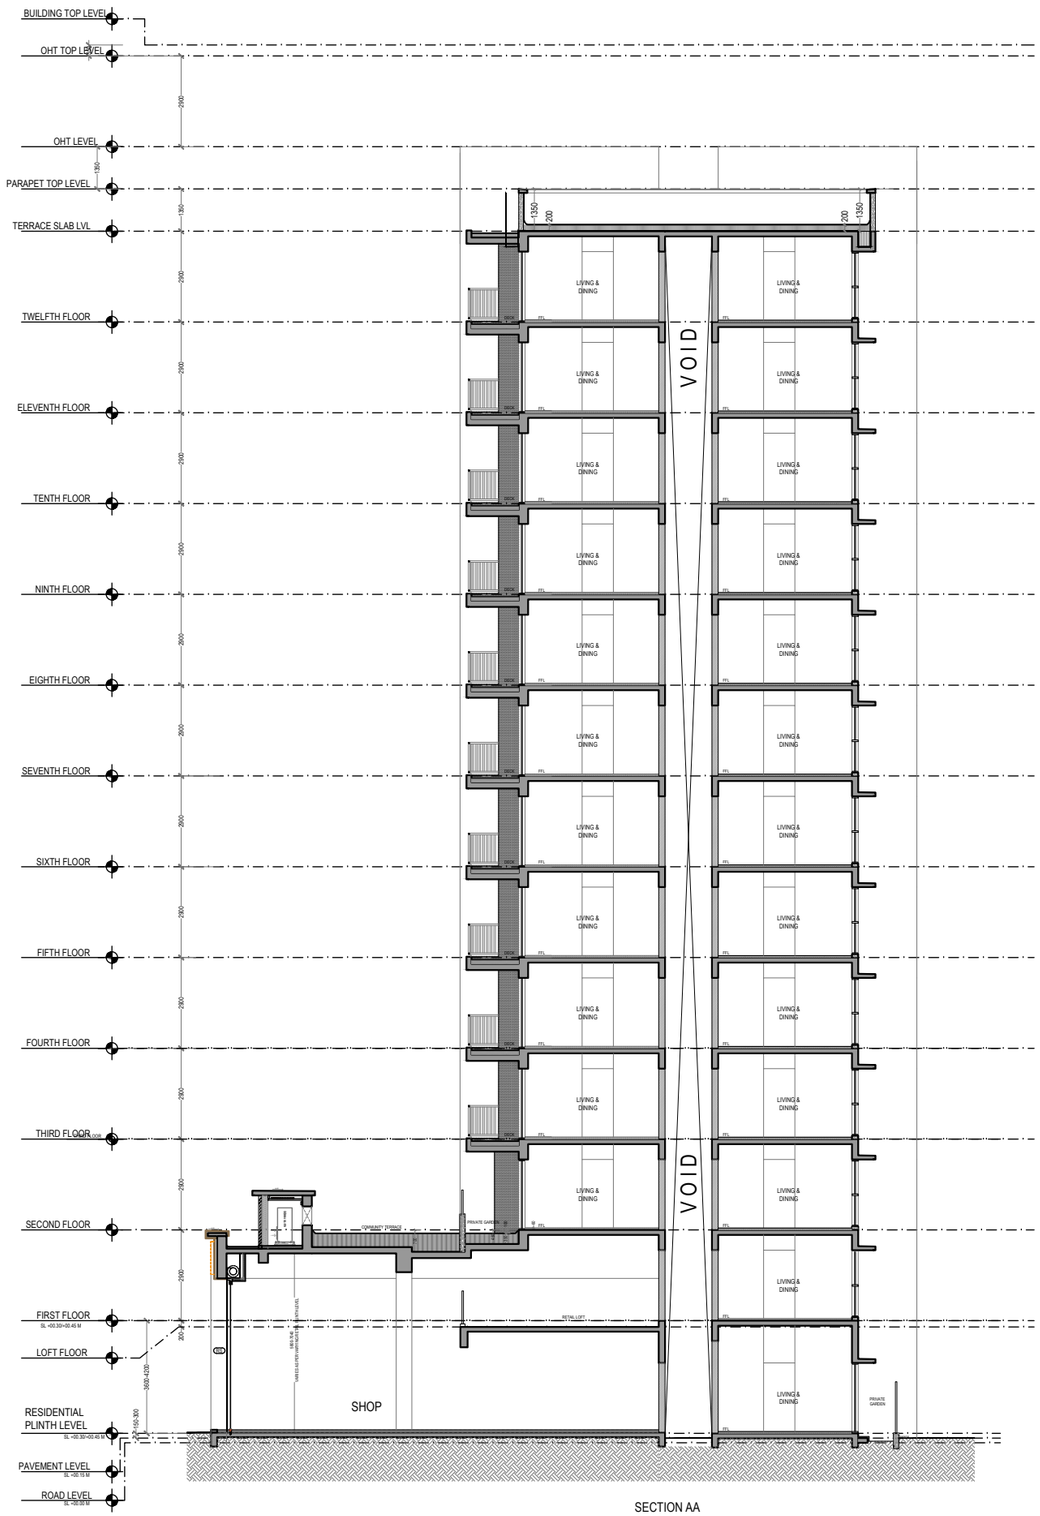

SECTION AA

GENERAL NOTES
1 : All dimensions are in millimeters and levels in meters unless specified otherwise.
2 : Do not scale the drawing; follow written dimensions.
3 : All dimensions are unfinished dimensions unless specified otherwise.
4 : Any discrepancies should be brought to the notice of the Architect prior to execution of job / procuring materials at site.
5 : This drawing is the property of Kapadia Associates and should not be reproduced, copied, handed over to a third party or used for any purpose other than for which it has been issued.
6 : This drawing is to be read in conjunction with all relevant structural & services drawings.

REVISION INDEX		
REV.NO.	DATE	DESCRIPTION

PROJECT TITLE	PROJ.NO.
LODHA WATERFRONT	**L-10518**
DRAWING STAGE	REV.NO.
CONCEPT	**R-00**

DRAWING TITLE	DWG.NO.
E5-TYPOLOGY SECTION -AA	**139**

DRAWN	SCALE	DATE
RB	1:200	22-08-2019

KAPADIA ASSOCIATES
architecture • urban design
112-114
Peninsula Centre,Dr. S.S. Rao Road,
Off Ambedkar Road,Parel East,
Mumbai 400012
Tel : 91-22-6660 2838 / 39
Fax : 91-22-6660 2844
E-mail : kapl@kapl.in
Website: www.kapl.in