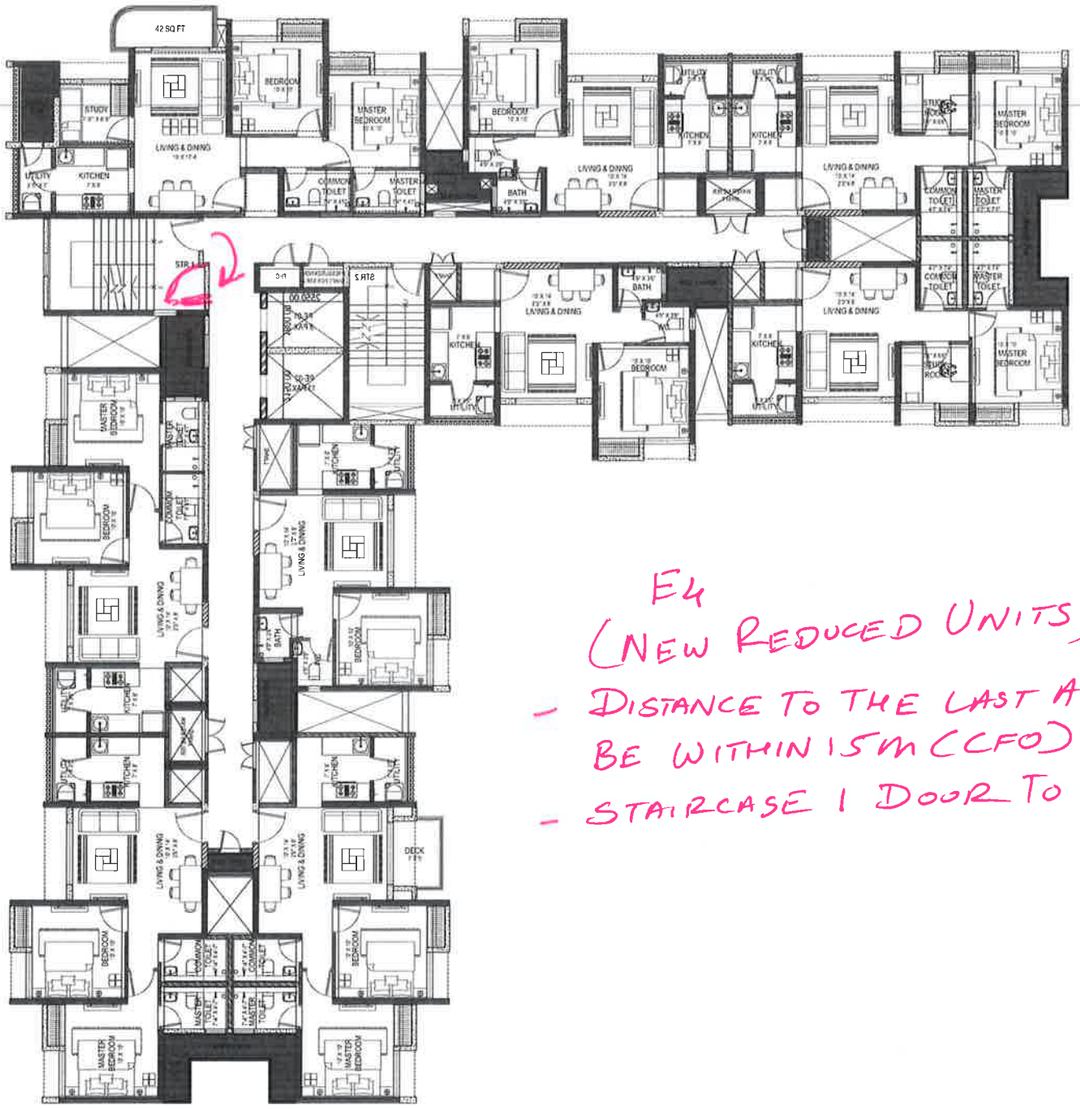



E4
(NEW REDUCED UNITS.)

- DISTANCE TO THE LAST APT. TO BE WITHIN 15M (CFO).
- STAIRCASE 1 DOOR TO BE SHIFTED.

22/11/19

NEW REDUCED UNITS

ES

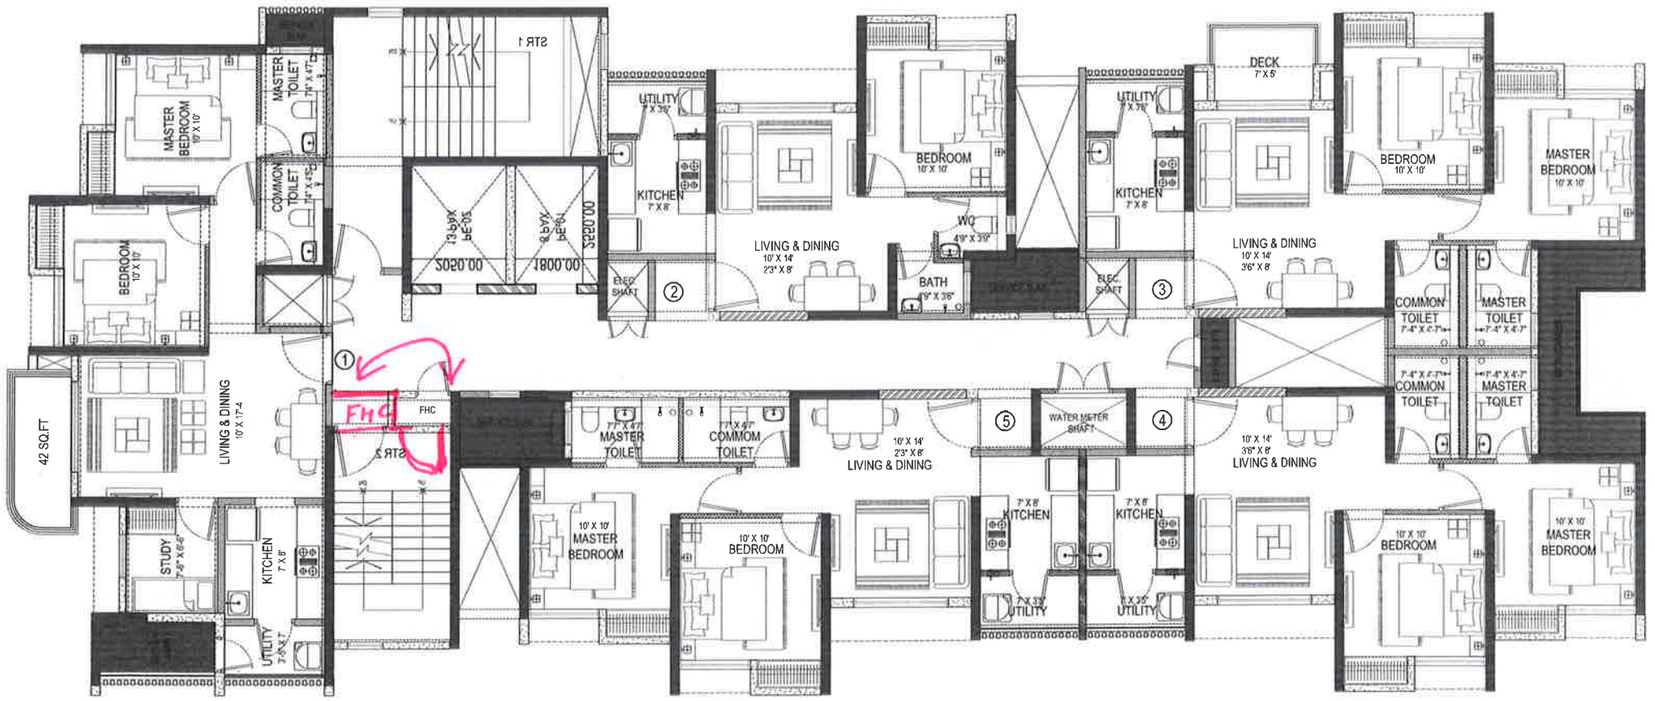

- STAIRCASE2DOOR & FHC FLIPPING REQD.
- DISTANCE TO THE LAST APT. TO BE WITHIN 15M (CFO) 22/11/19