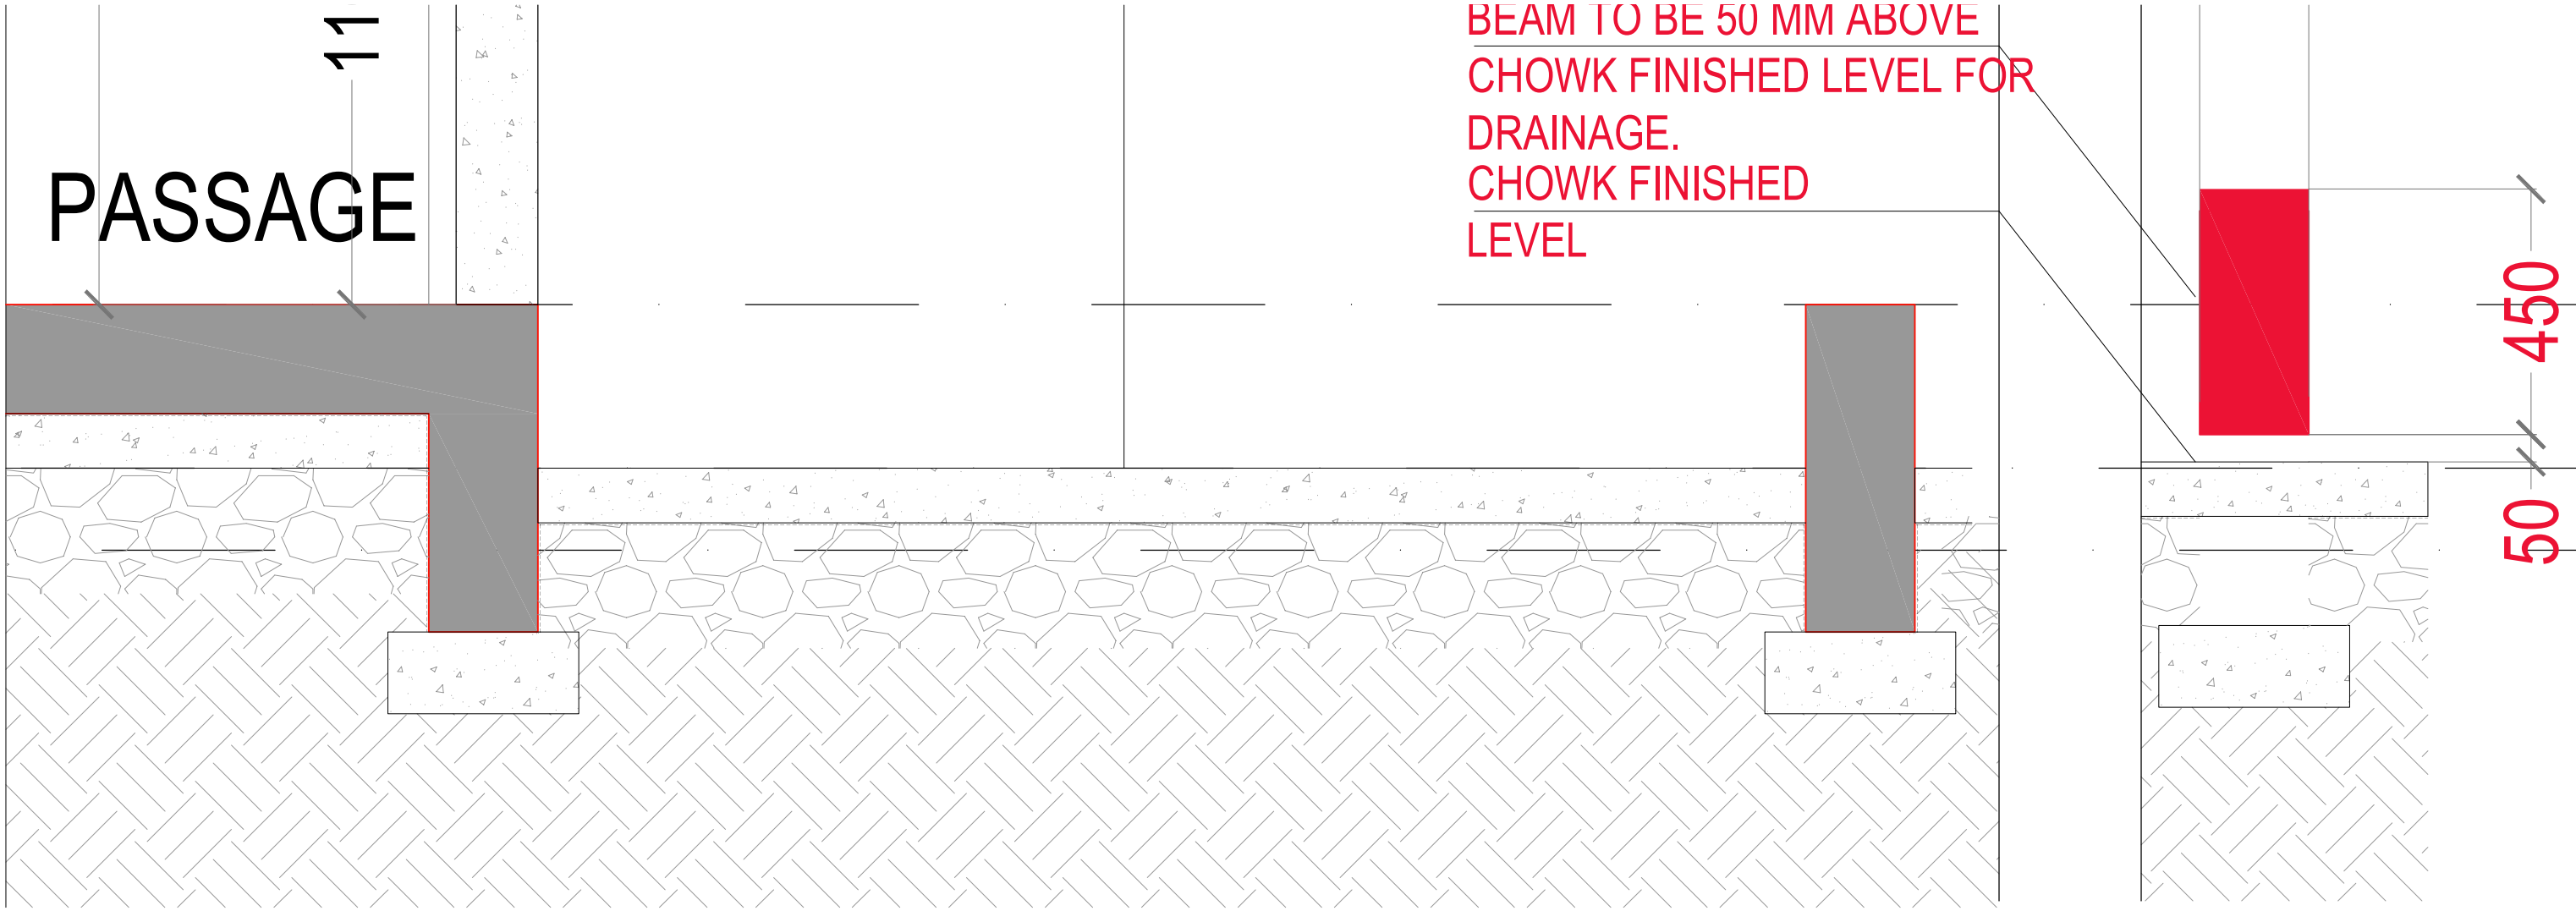


SECTION 14

CONDITION 1