27/12/13

E4

PLINTH BEAMS

Remove

Only for End Bldg

Remove

Cutout of 200x300 in C34 & C55A 450 DEPTH SUBJECT TO CHECK

TO BE DISCUSSED NEXT WEEK

RAMP IN FILLING UP

LEVEL ?

UPDATE IN ARCH PLAN

CUTOUT BELOW

CUTOUT ABOVE

(AT -600 LVL.)

RAMP IN FILLING

MEP To Give ground Coordy

ADD COLUMN

CHECK WITH DESIGN

Column Added

Column Added

REMOVE

BEAM TO BE @ -300. KAPE TO INDICATE IN THE ARCH SECTIONS.

SLEEVE @ 65ϕ

READ ME.

Cutout 200x300 ϕ

Only for End Bldg

BEAM READING DIRECTIONS

LEGEND :-

- SUNK BY 60 MM
- SUNK BY 60 MM
- SUNK BY 250 MM

NOTE:- 1) DO NOT PROVIDE GRADE SLAB IN BETWEEN THE PRIVATE GARDEN AREA.
2) DO NOT PROVIDE GRADE SLAB BEYOND THE BUILDING PROFILE U.N.O.
3) FOLD THE GRADE SLAB PROVIDE WHEREVER MARKED THE F.S.
4) FOR LEVEL OF GRADE SLAB REFER ARCH. PLAN.

NOTE - 1) ALL BEAM SIZES ARE (200 X 600) U.N.O.
2) ALL LEVELS ARE W.R.T. ASSUMING PLINTH / FLOOR LEVEL AS ± 00MM.

E4m C55A

E4 - C34


PLINTH LEVE

600

300

2300


27/12/19
E5
PLINTH BEAMS

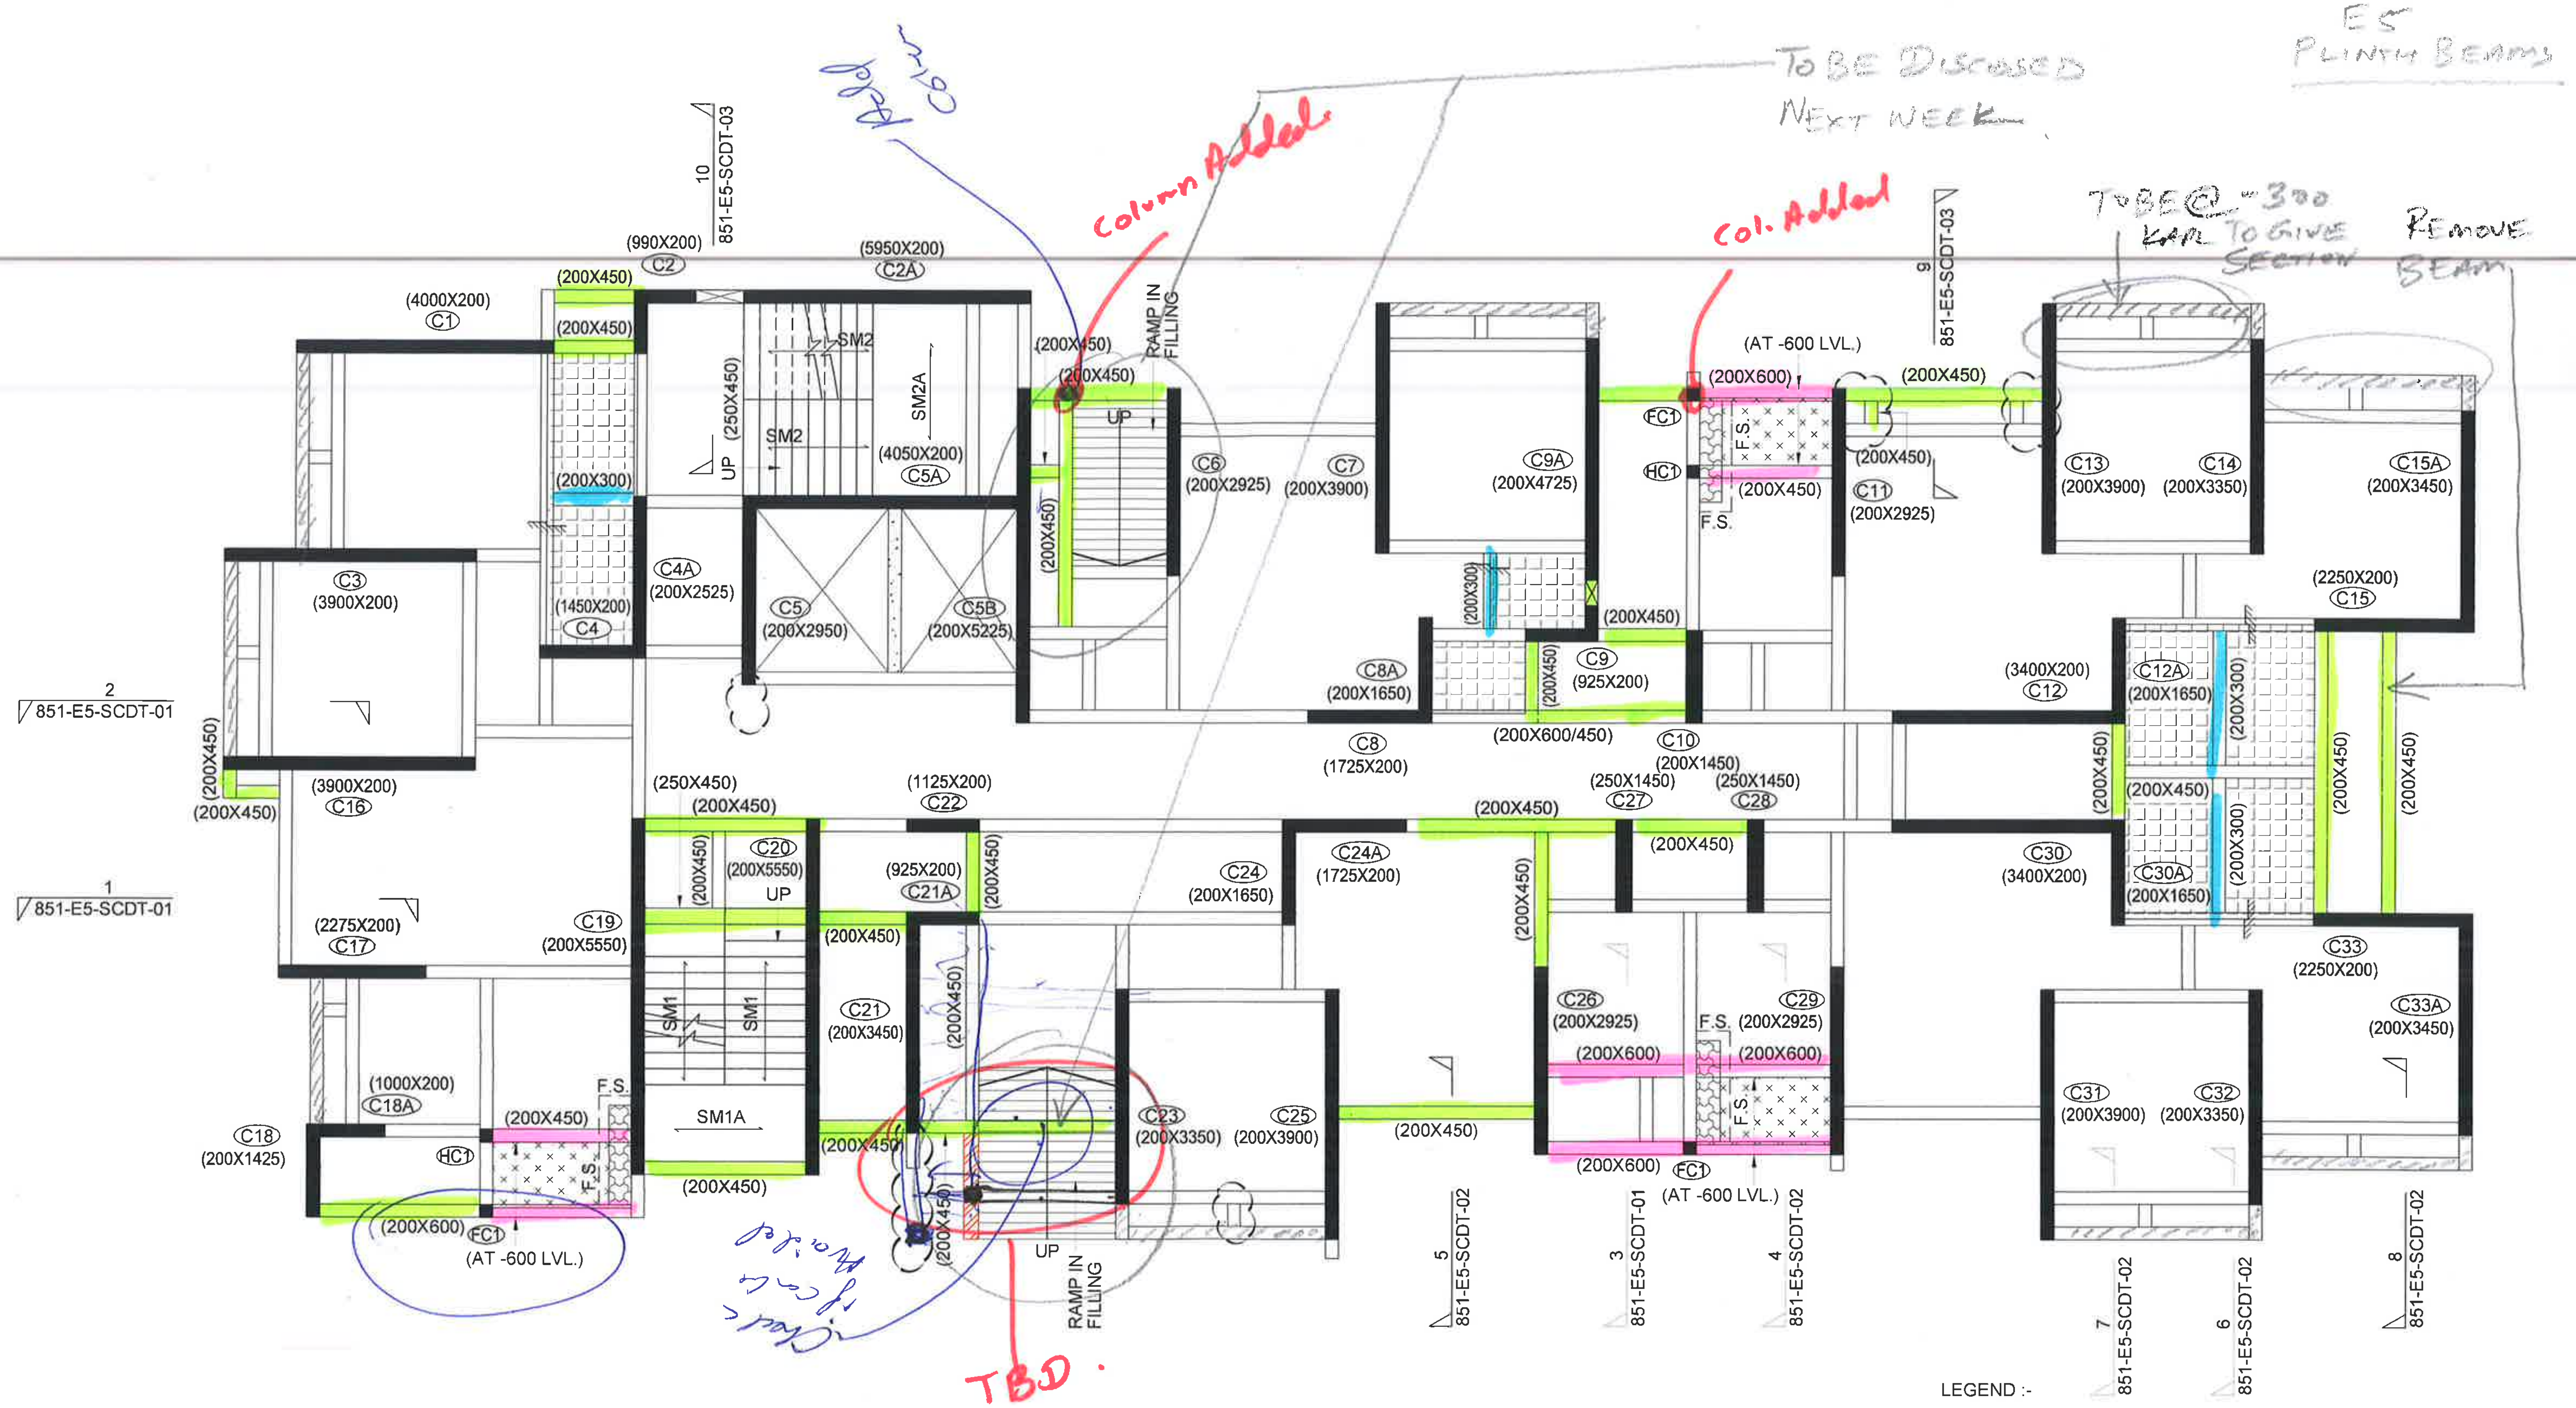

NOTE:- 1) ALL BEAM SIZES ARE (200 X 600) U.N.O.
2) ALL LEVELS ARE W.R.T. ASSUMING PLINTH / FLOOR LEVEL AS ± 00MM.

NOTE:- 1) DO NOT PROVIDE GRADE SLAB IN BETWEEN THE PRIVATE GARDEN AREA.
2) DO NOT PROVIDE GRADE SLAB BEYOND THE BUILDING PROFILE U.N.O.
3) FOLD THE GRADE SLAB PROVIDE WHEREVER MARKED THE F.S.
4) FOR LEVEL OF GRADE SLAB REFER ARCH. PLAN.

LEGEND :-
- SUNK BY 60 MM
- SUNK BY 60 MM
- SUNK BY 250 MM

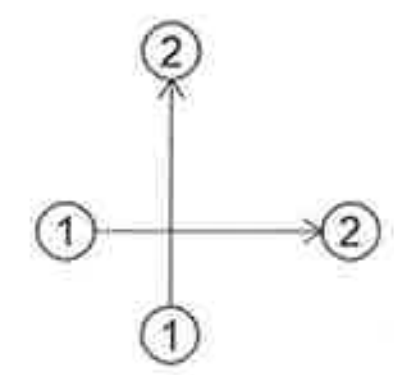

BEAM READING DIRECTIONS