

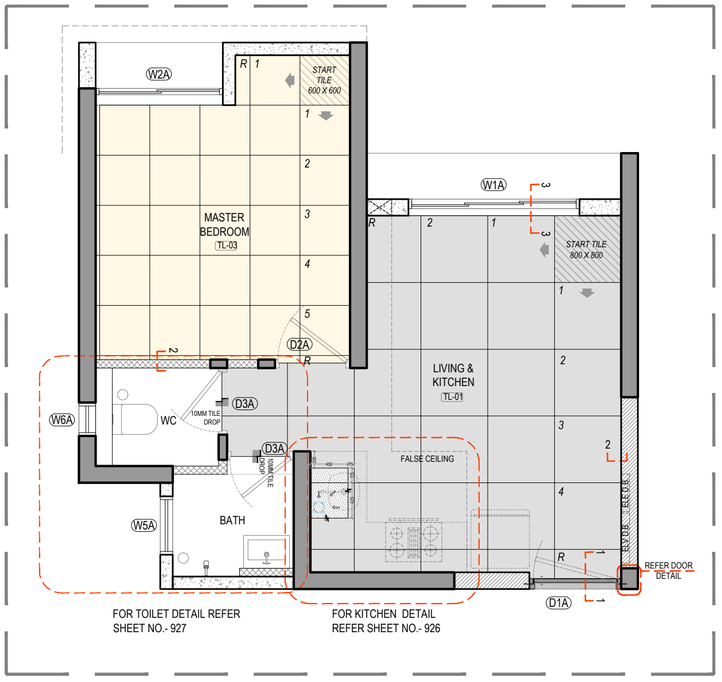


APARTMENT - 8 FLOORING LAYOUT
SCALE @ 1:50


SR.NO	ITEM	LOCATION	BRAND	MAKE	SIZE	TYPE OF TILE	IMAGE	CODE
1	FLOORING TILE	LIVING ROOM	ZEALTOP	TROPICANA WHITE	800 x 800	DOUBLE CHARGE		TL1
2	FLOORING TILE	BEDROOM	ZEALTOP	TROPICANA WHITE	600 x 600	DOUBLE CHARGE		TL3
5	WINDOW CILLS	LIVING ROOM/BEDROOMS		STEEL GREY GRANITE	POLISHED	GRANITE		ST01

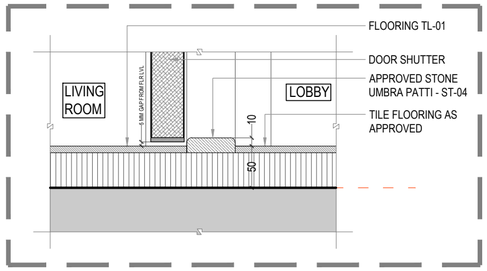

SECTION-1
SCALE @ 1:5

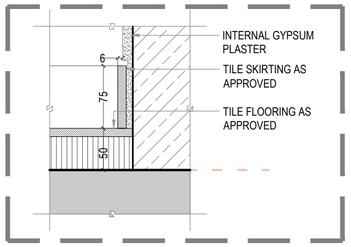

SECTION-2
SCALE @ 1:5

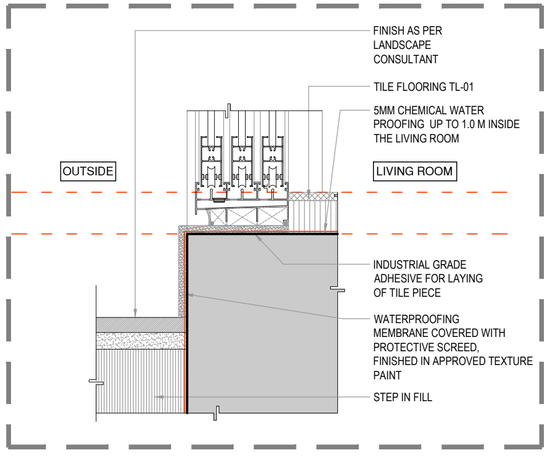


SECTION-3
SCALE @ 1:5

GENERAL NOTES

1 : All dimensions are in millimeters and levels in meters unless specified otherwise.
2 : Do not scale the drawing; follow written dimensions.
3 : All dimensions are unfinished dimensions unless specified otherwise.
4 : Any discrepancies should be brought to the notice of the Architect prior to execution of job / procuring materials at site.
5 : This drawing is the property of Kapadia Associates and should not be reproduced, copied, handed over to a third party or used for any purpose other than for which it has been issued.
6 : This drawing is to be read in conjunction with all relevant structural & services drawings.

KEY PLAN (SCALE 1:750)

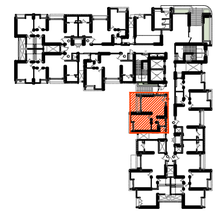

REVISION INDEX

REV.NO.	DATE	DESCRIPTION
R-00	03-03-2023	

CONSULTANTS

STAMP & SIGN | NORTH

PROJECT TITLE	PROJ.NO
LODHA PALAVA LAKEFRONT DEVLOPMENT	**L - 10518**
DRAWING TITLE	DWG.NO
FRESCA WING C & J_GR FLOOR_ UNIT 8_FLOORING DETAIL	925
DRAWING STAGE	REV.NO
FINISHING DRAWING	**R-00**

DRAWN	CHECKED	SCALE	DATE
HP	JM	1:50	03-03-2023

KAPADIA ASSOCIATES
architecture • urban design

112-114
Peninsula Centre,Dr. S.S. Rao Road,
Off Ambedkar Road,Parel East,
Mumbai 400012

Tel : 91-22-6660 2838 / 39
Fax : 91-22-6660 2844
E-mail : kapl@kapl.in
Website: www.kapl.in